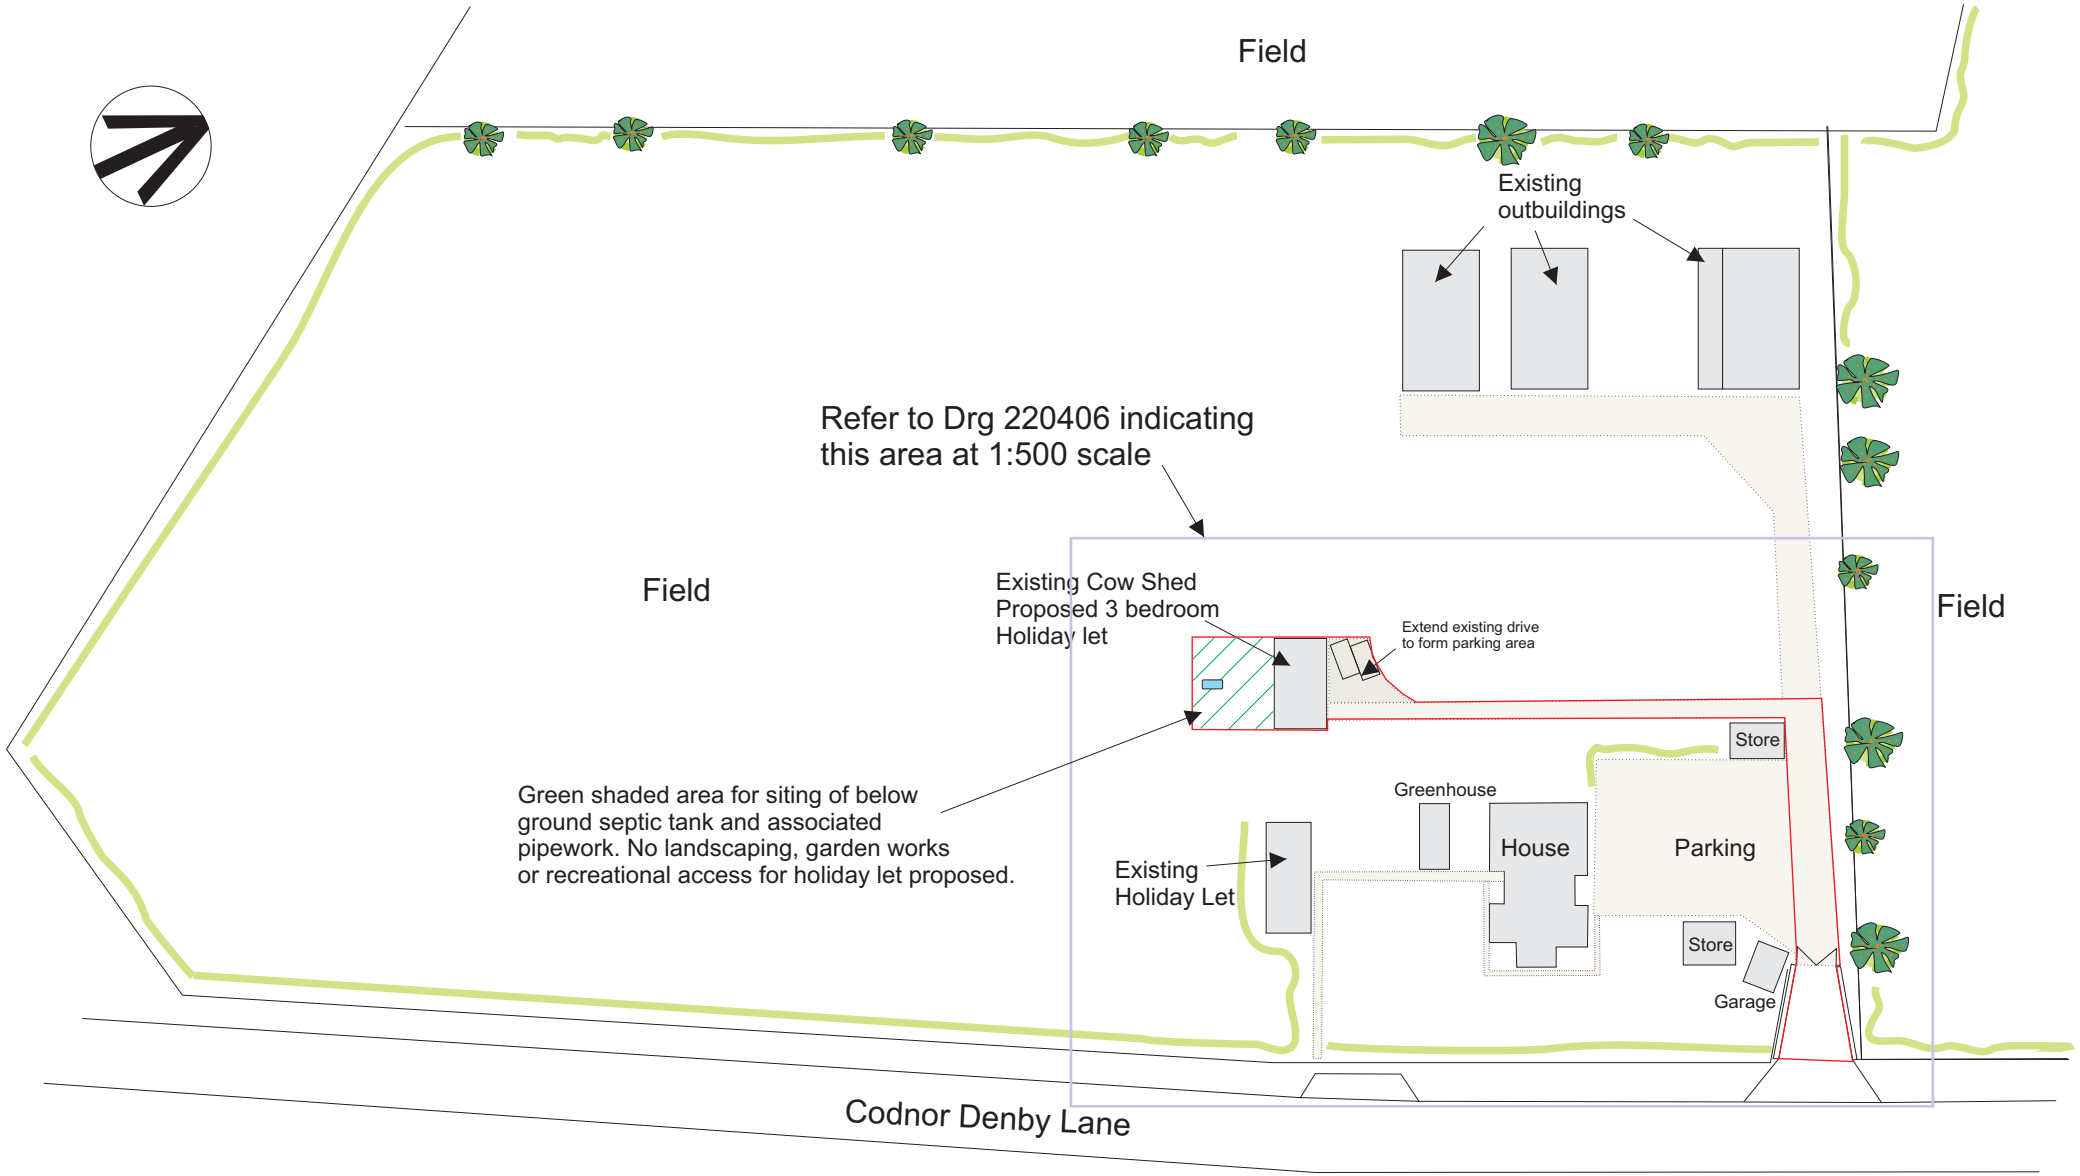


The Bungalow Farm
Codnor Denby Lane
Ripley
Derbyshire
DE5 8PT

Conversion of Cow Shed to Holiday Let

Scale 1:1000
Drg No 220403 6th April 2022
Revised 20th December-2022

LOCATION PLAN