Copyright:This drawing is the property of Home Extension Plans & must not be reproduced wholly or in part, nor the information therein disclosed to a third party, without the written consent of the owners.

Notes:

First Floor Plan -
scale 1:50
(new stairs upto
2nd floor only change)

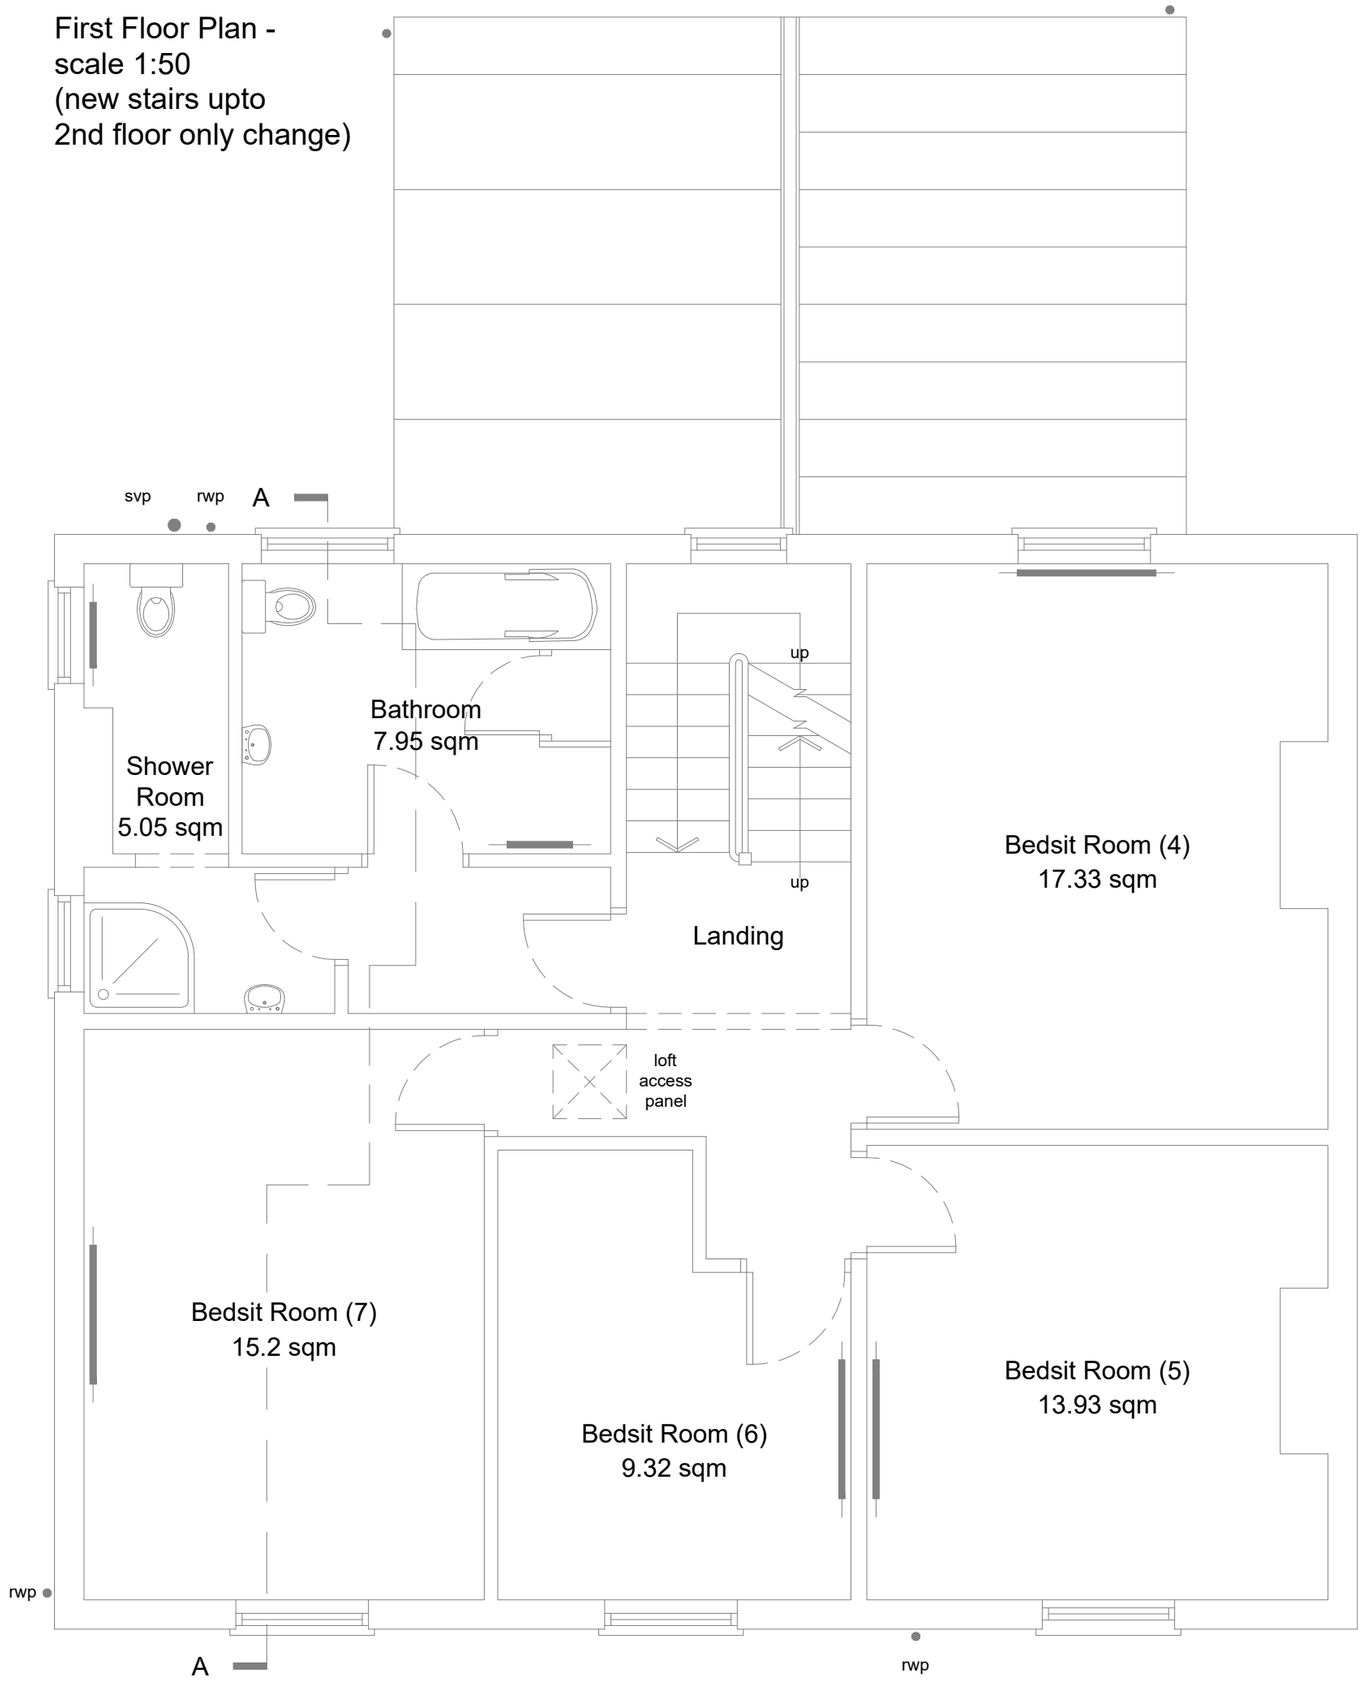

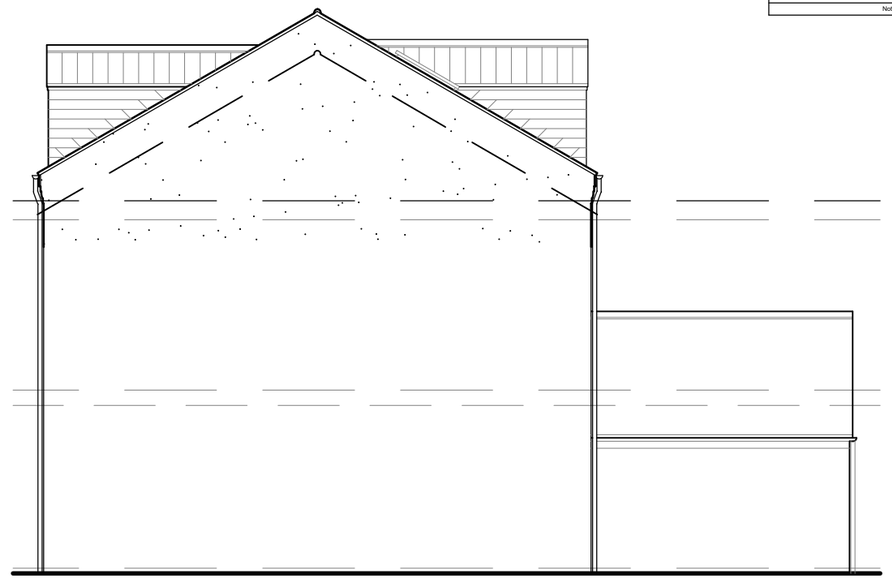

Side Elevation facing B600 (north) - scale 1:100

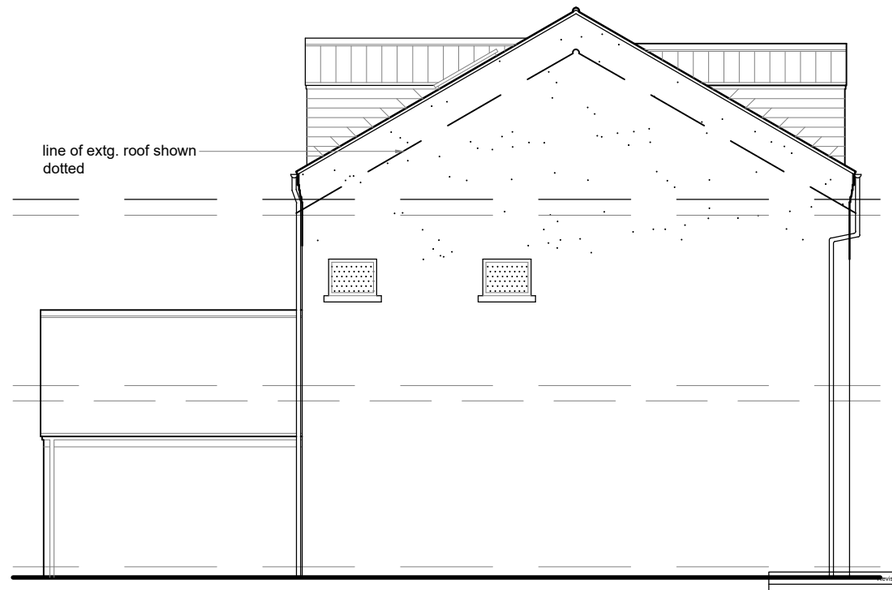

Side Elevation facing Driveway (south)

Scale 1:50

0 1 2 3 4 5

Scale 1:100

0 1 2 3 4 5 10

Revisions:
-

Home Extension Plans
Architectural Technology Design Professionals
Corner House, Suite 5a-5c, 2 / 4 Albert Road,
Ripley, Derbyshire, DE5 3FZ.
Tel: 0739 800 99 79. Facebook: homeextensionplans
E: homeextensionplans@outlook.com

Project Title:
Replacement Roof & Loft Conversion with Internal Alterations at 7 High Street, Somercotes, Derbyshire, DE55 4HD.

Client: Mr. S. Landa & Mr. V. Landa.

Drawing Title:
Proposed First Floor Plan & Elevations

Drawing Status: Planning Application		
Drawn by: RpB	Date: Sept 2022	Paper Size: A3
Scale: 1:50 & 1:100		
Drawing Number: 1065 / 005		Status Revision: -