Ground Floor Plan - scale 1:50

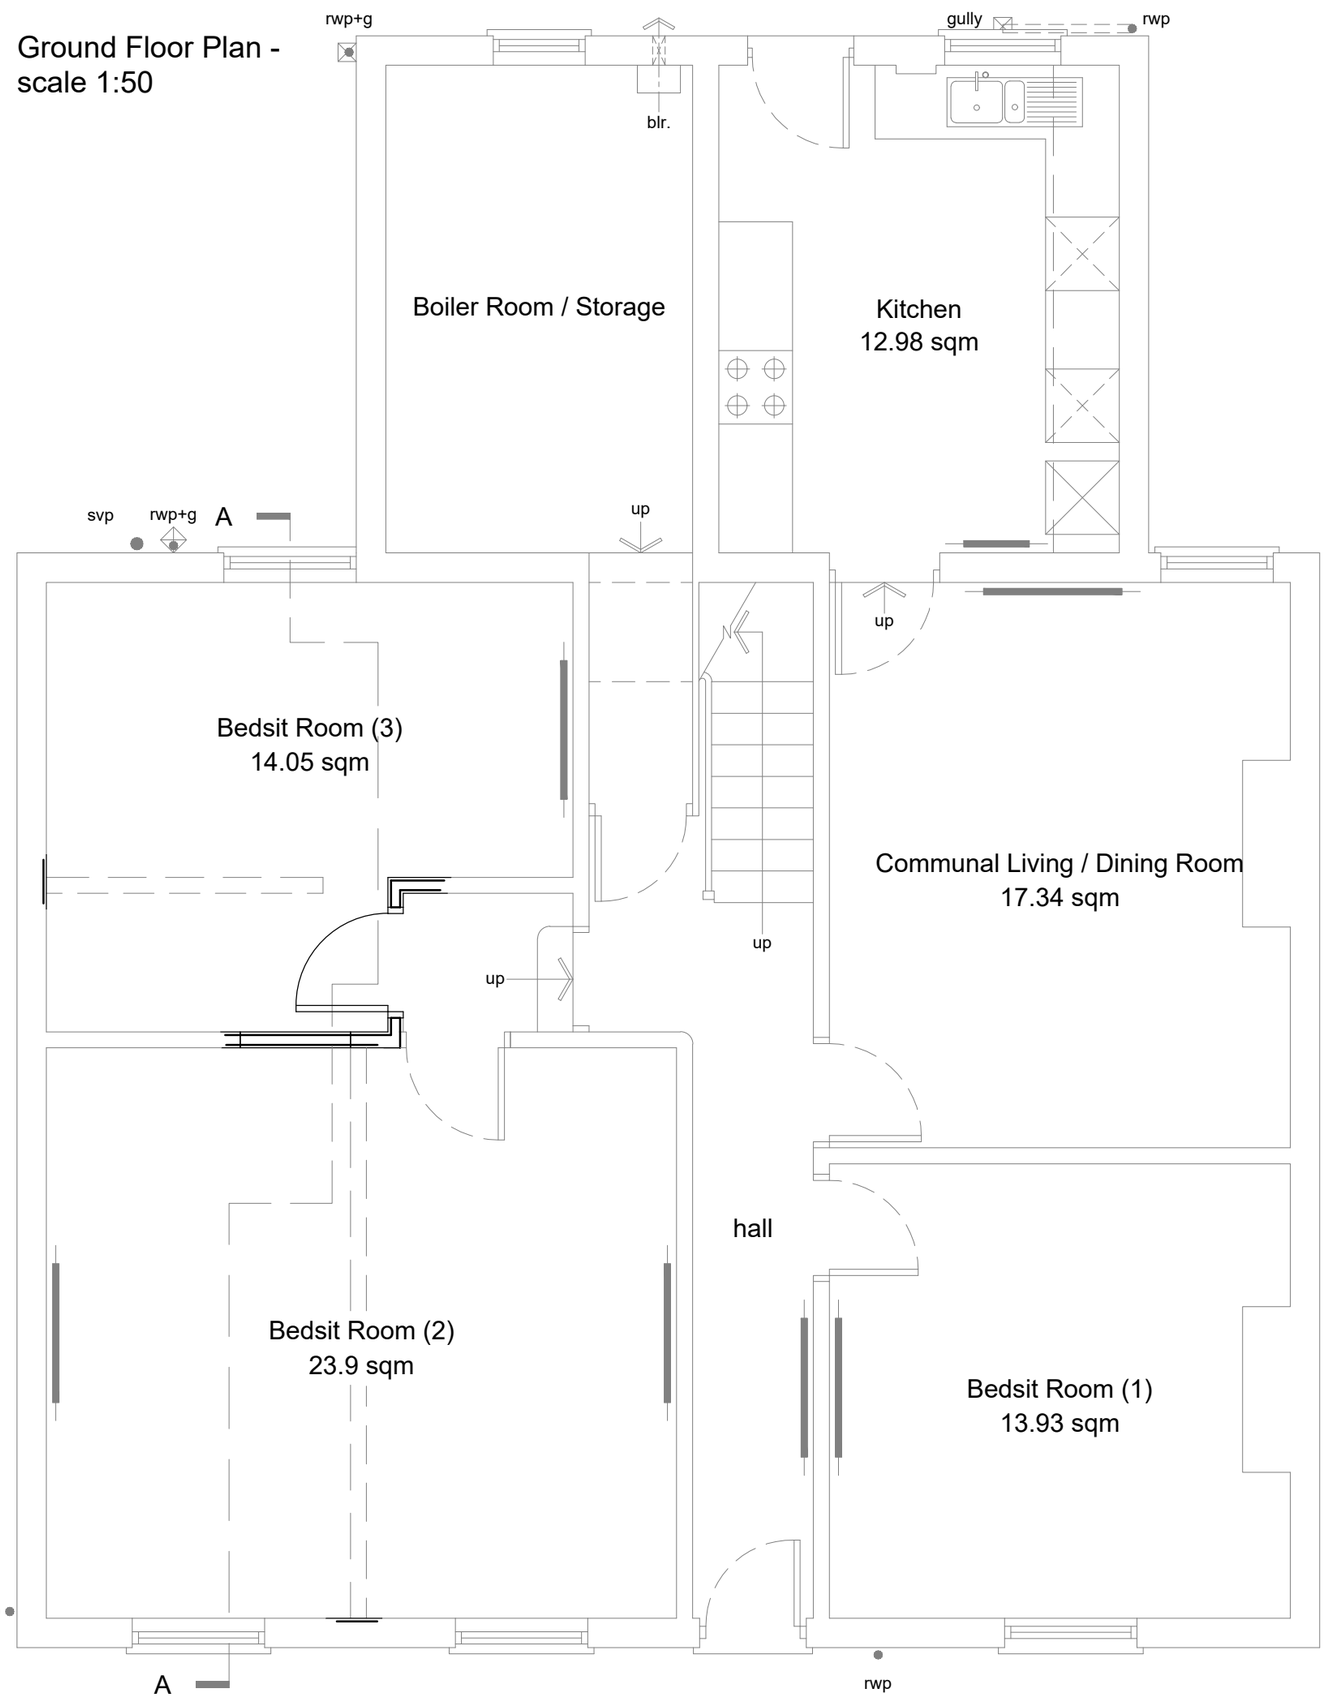

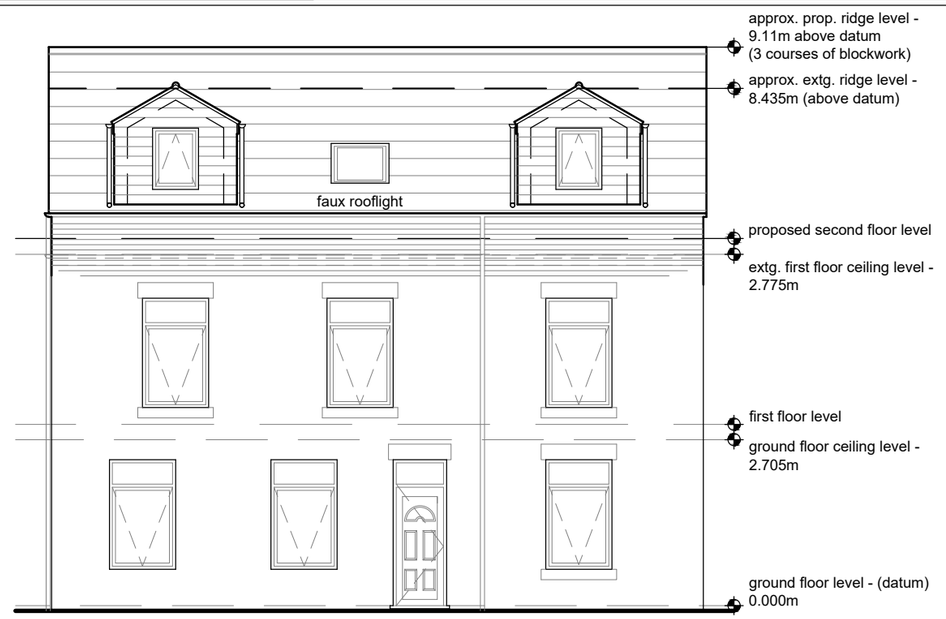

Front Elevation to High Street B6016 - scale 1:100



Rear Elevation

Scale 1:50

0 1 2 3 4 5

Scale 1:100

0 1 2 3 4 5 10

Notes:

Copyright:This drawing is the property of Home Extension Plans & must not be reproduced wholly or in part, nor the information therein disclosed to a third party, without the written consent of the owners.

Revisions:

-

Home Extension Plans
Architectural Technology Design Professionals
Corner House, Suite 5a-5c, 2 / 4 Albert Road,
Ripley, Derbyshire, DE5 3FZ.
Tel: 0739 800 99 79. Facebook: homeextensionplans
E: homeextensionplans@outlook.com

Project Title:
Replacement Roof & Loft Conversion with Internal Alterations at 7 High Street, Somercotes, Derbyshire, DE55 4HD.

Client: Mr. S. Landa & Mr. V. Landa.

Drawing Title:
Proposed Ground Floor Plan & Elevations

Drawing Status:		
Planning Application		
Drawn by:	Date:	Paper Size:
RdB	Sept 2022	A3
Scale:		
1:50 & 1:100		
Drawing Number:		Status Revision:
1065 / 004		-