
N

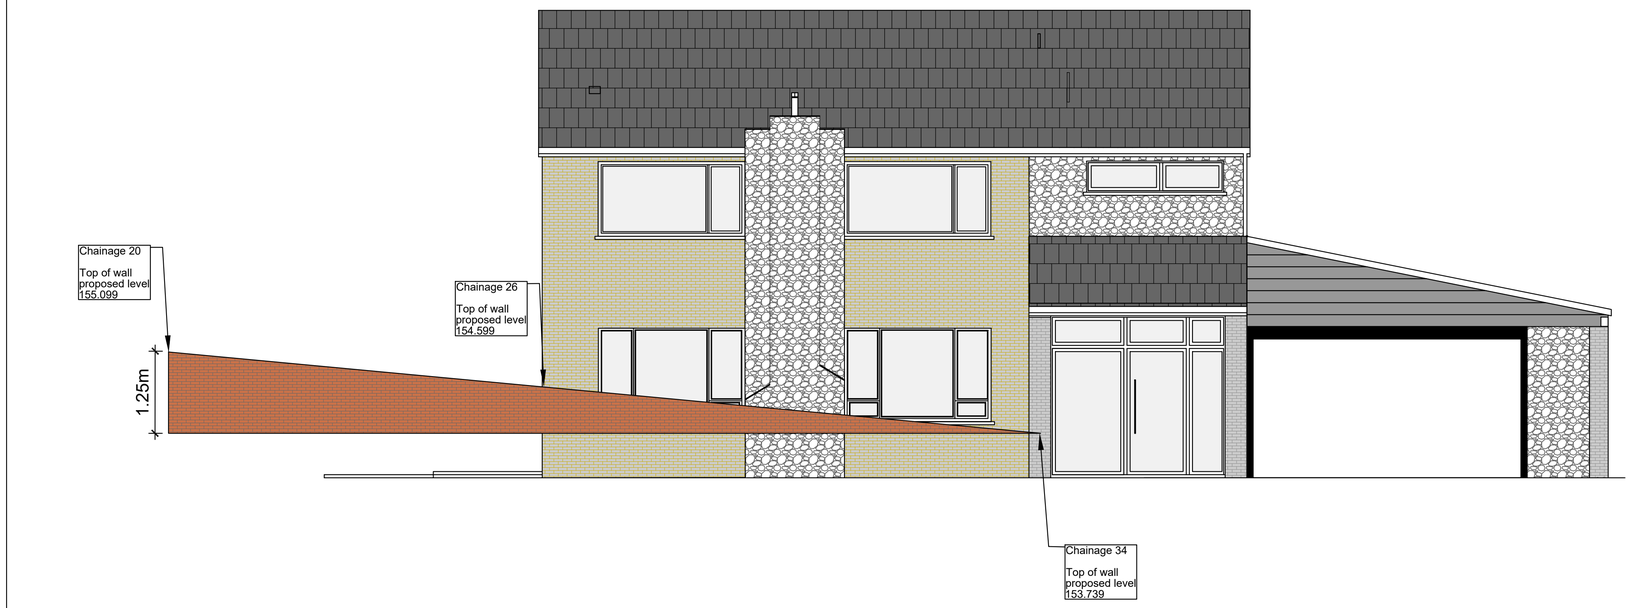

Front Elevation
Scale 1:50

KEY
Proposed retaining wall

client
Mr. D Young

project
Hob Hill - Proposed Drive Way

title
Retaining Wall / Elevation

Dwg No	100			
Project No	505	Scale 1:50 @ A1		Rev
Preliminary [X]	Detailed [ ]	Tender [ ]	Construction [ ]	As Built [ ]

All Dimensions in meters unless stated otherwise. Do not scale Dimensions from this drawing