




Front Elevation

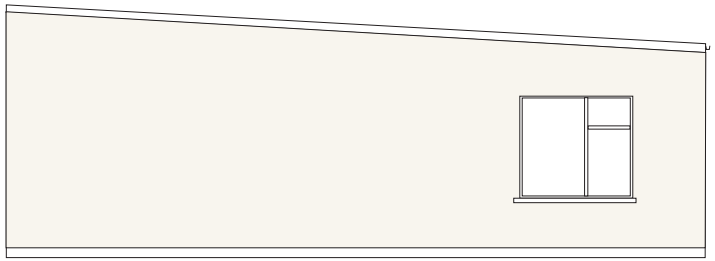

RHS Elevation

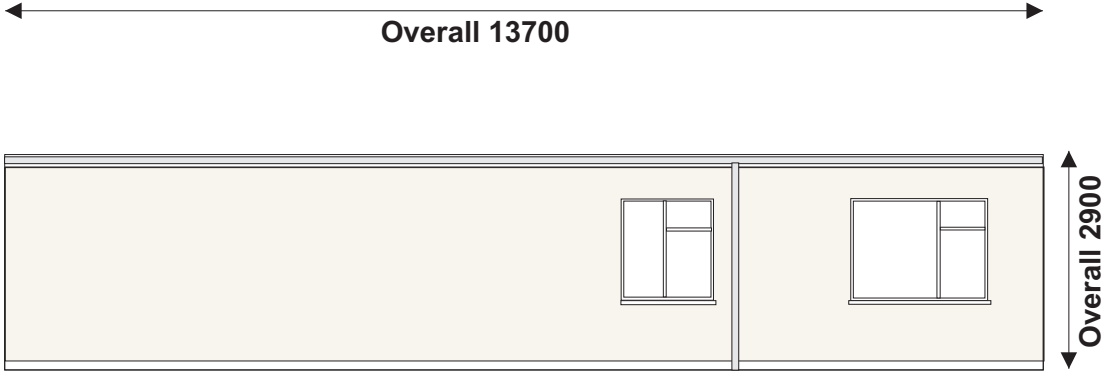

Rear Elevation

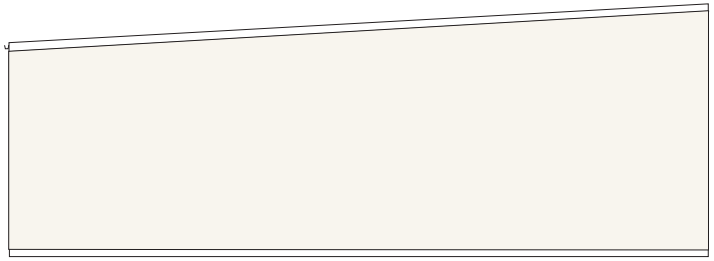

LHS Elevation

Overall 13700

Overall 9180

Roof - Existing box section anti-condensation profiled metal sheting
Olive green BS 12B27
Walls - Existing blockwork to have textured render finish, painted Cream BS 10B15
Windows & Doors - White PVCU double glazed

The Bungalow Farm
Codnor Denby Lane
Ripley
Derbyshire
DE5 8PT

Conversion of Cow Shed to
3 Bed Holiday Let

Proposed Elevations
Drg No 220402 6th April 2022
Revised 10th February 2023

Scale 1:100 @A4