
LARGE SCALE LOCATION PLAN

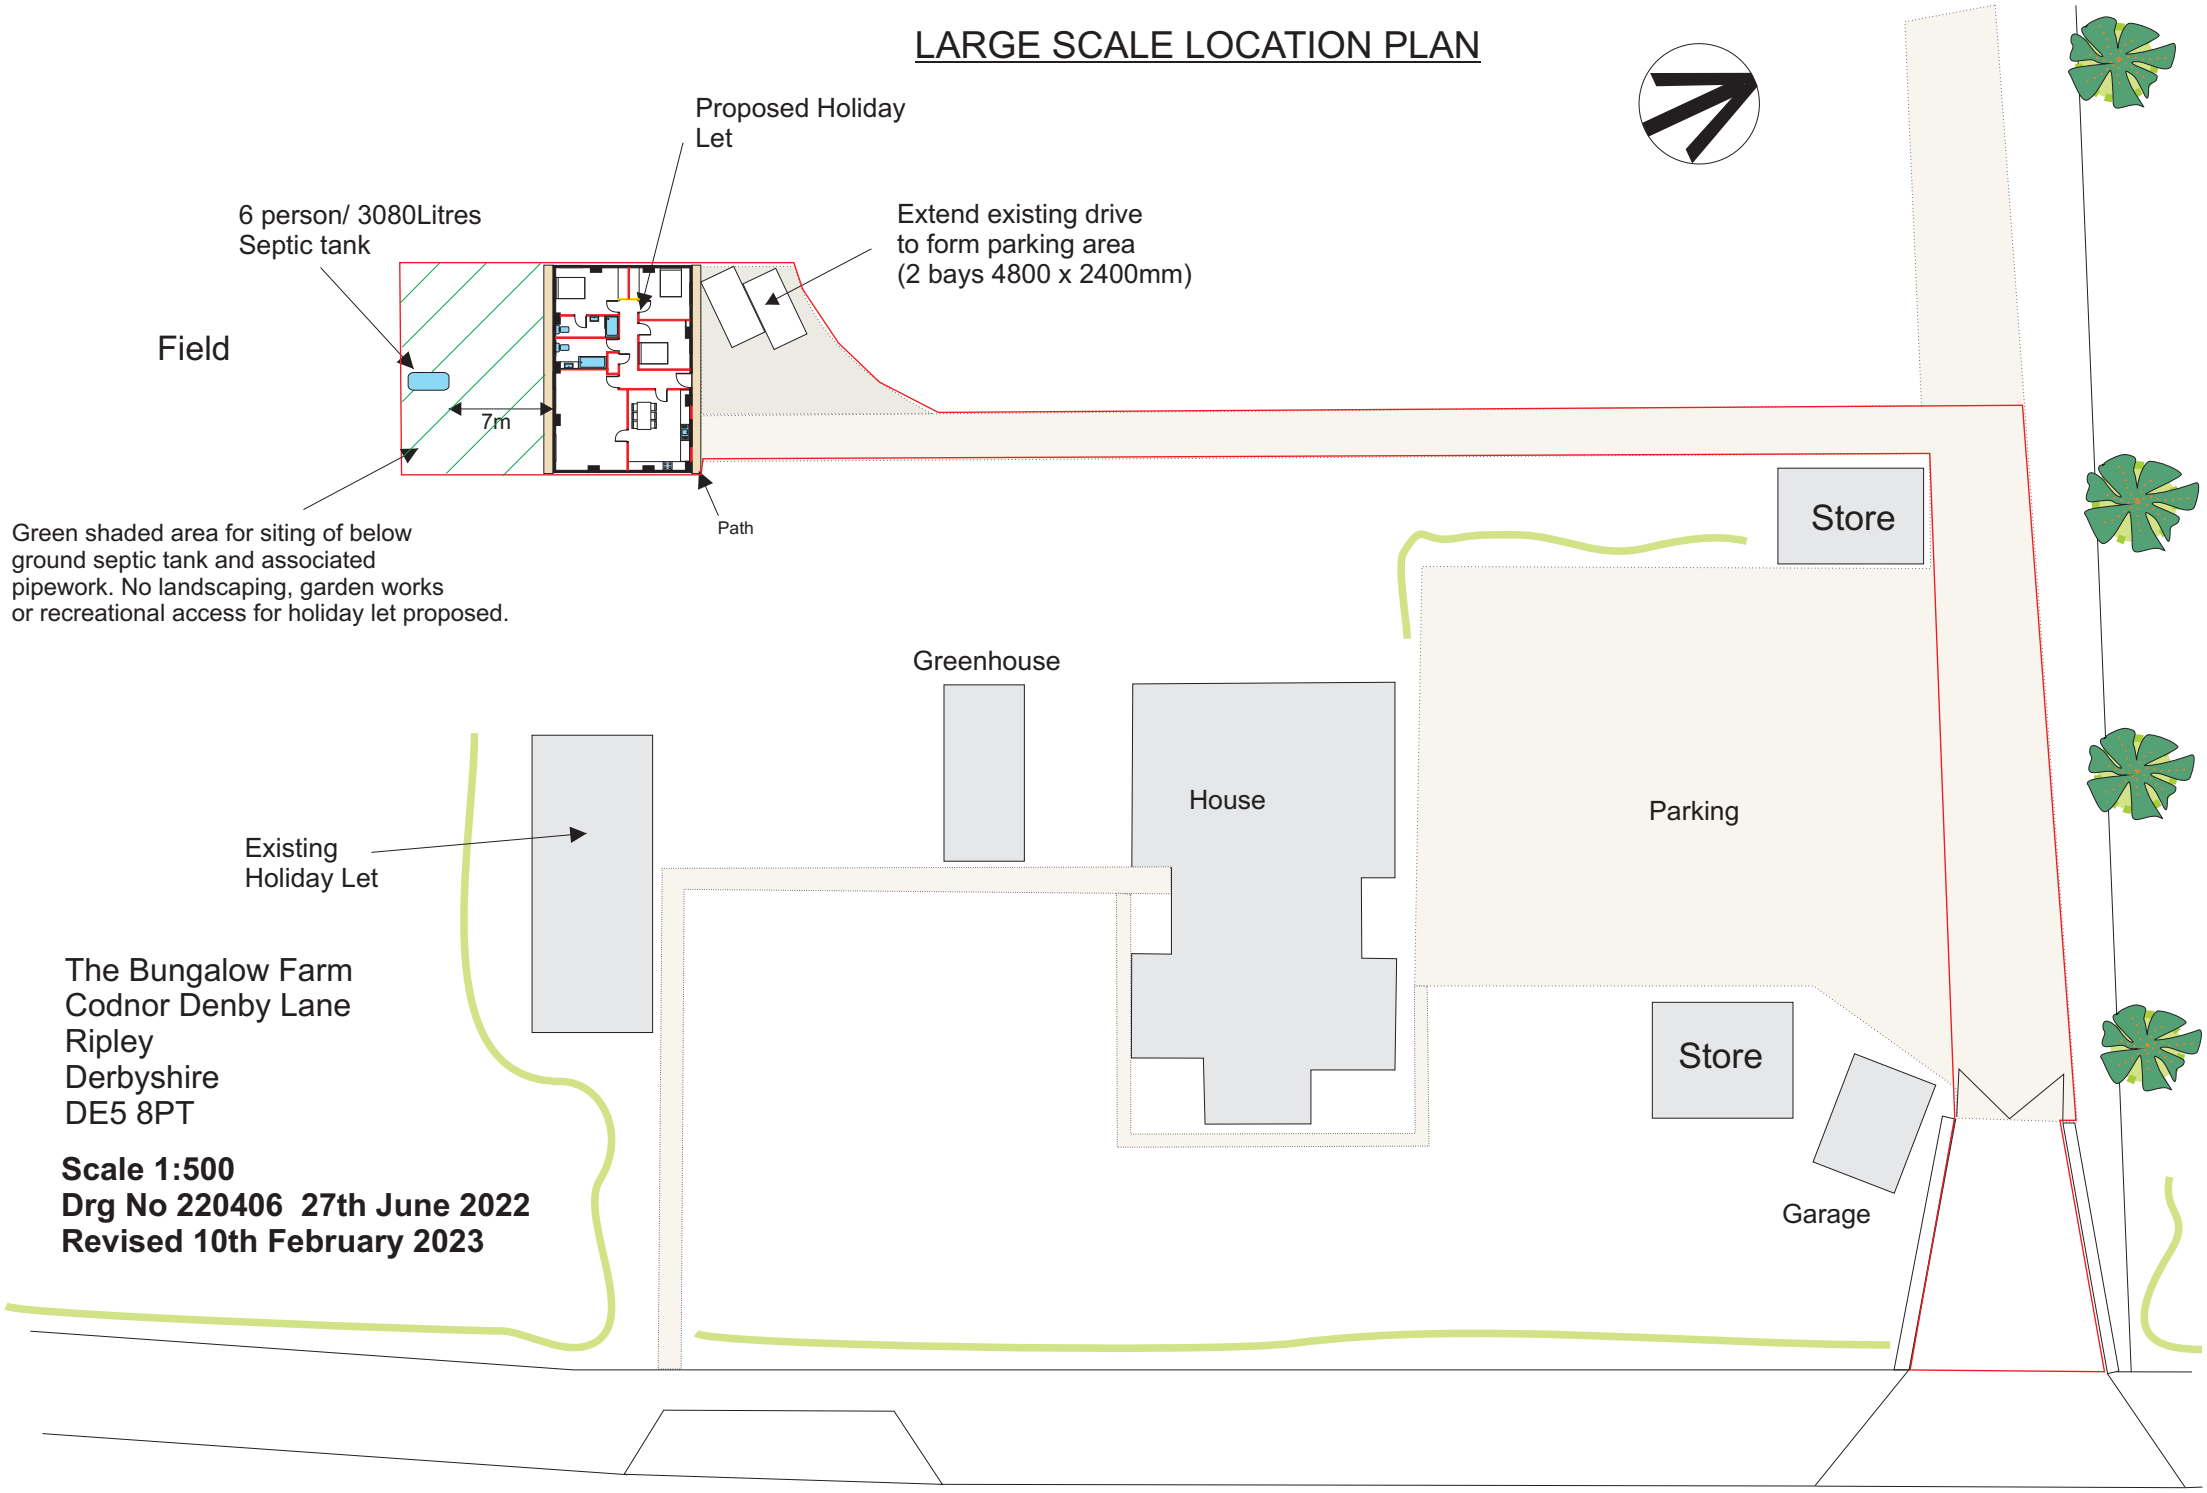

The Bungalow Farm
Codnor Denby Lane
Ripley
Derbyshire
DE5 8PT

Scale 1:500
Drg No 220406 27th June 2022
Revised 10th February 2023