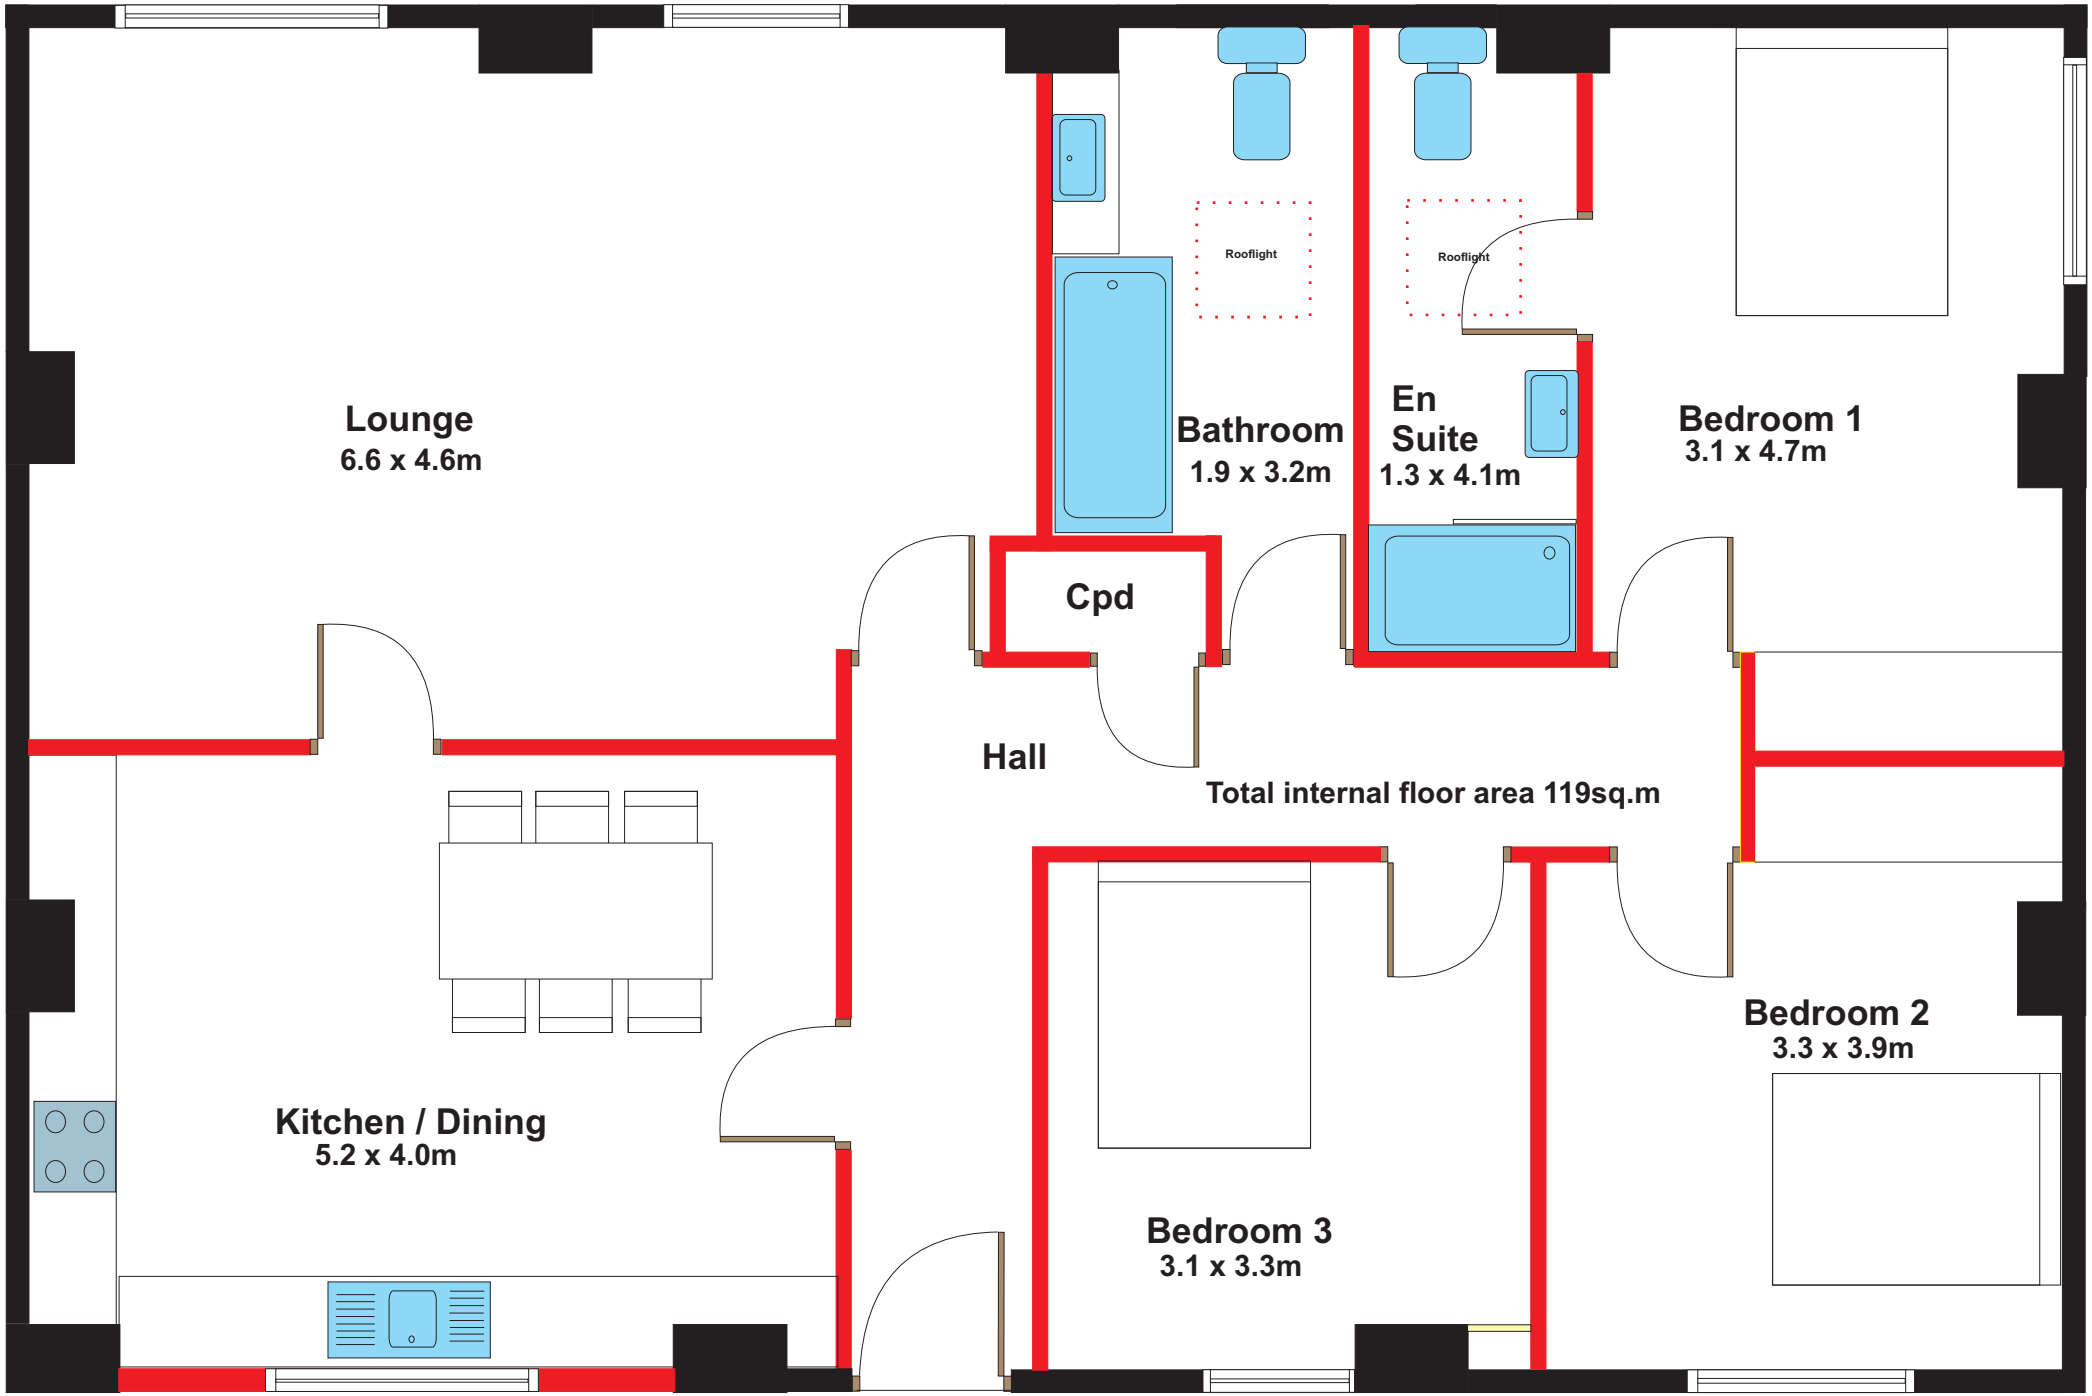


Conversion of Cow Shed to 3 Bed Holiday Let

Proposed Layout 1:50@A4
Drg No 220401 6th April 2022, Revised 10th February 2023

The Bungalow Farm, Codnor Denby Lane
Ripley Derbyshire DE5 8PT