
©
THIS DRAWING AND THE BUILDING WORKS DEPICTED ARE COPYRIGHT OF THE ARCHITECTS AND MAY NOT BE REPRODUCED EXCEPT BY WRITTEN PERMISSION. ALL DIMENSIONS MUST BE CHECKED ON SITE AND NOT SCALED FROM THIS DRAWING.

REVISIONS

LETTER	REVISION	DATE	BY

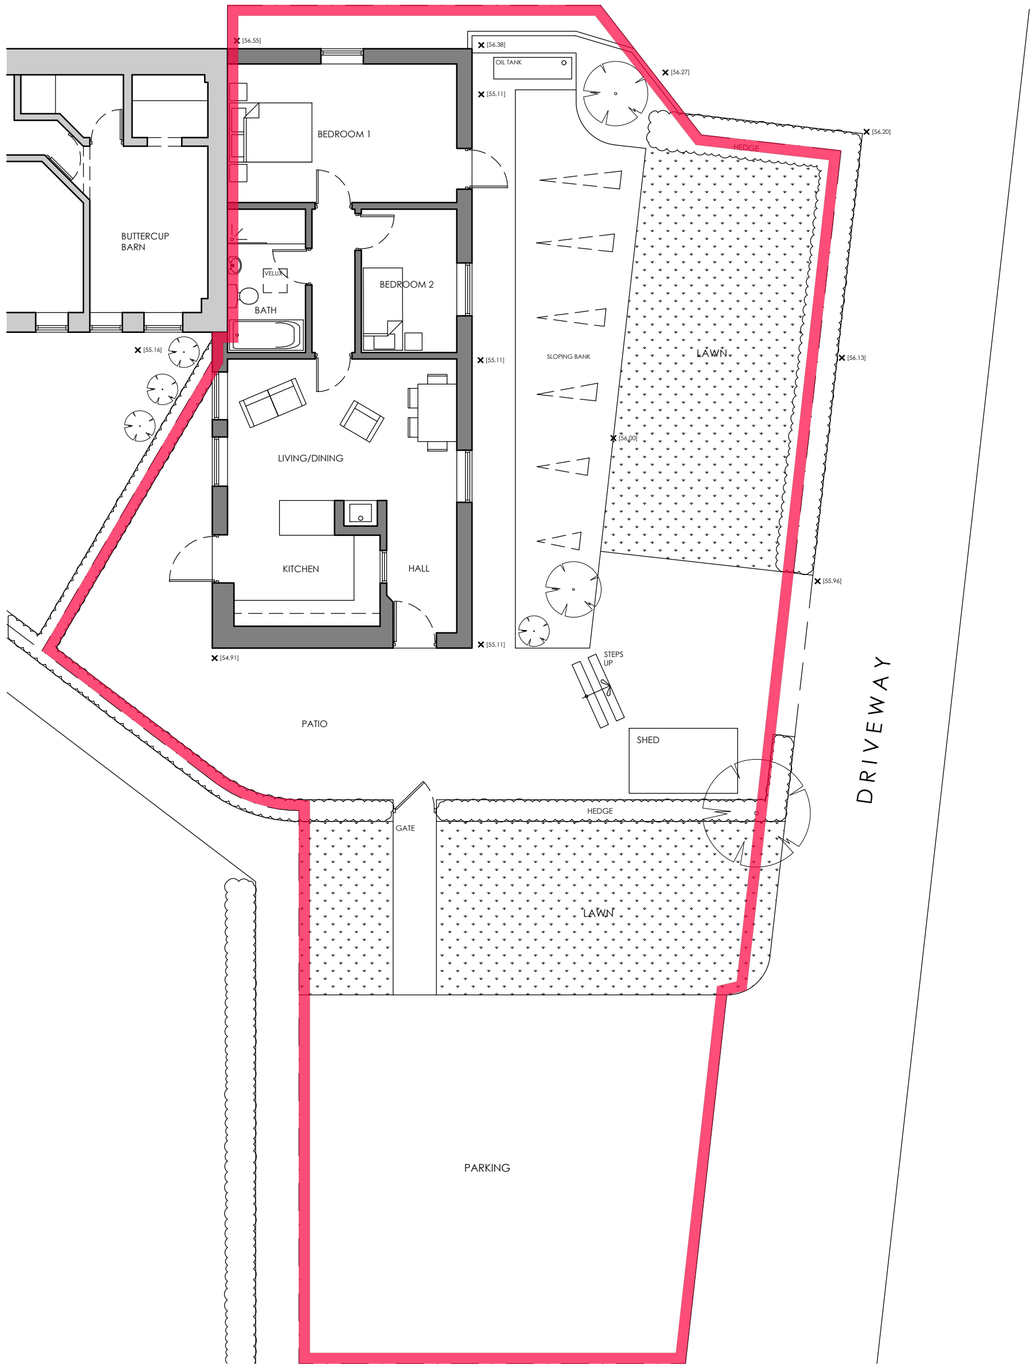

BLOCK PLAN

bar scale 1:100

0 1m 2m 3m 4m 5m 6m 7m 8m 9m 10m

BOWER EDLESTON
ARCHITECTS
SWEETBRIAR HALL, NANTWICH, CHESHIRE CW5 5RW
TELEPHONE: 01270 624129 FACSIMILE: 01270 627684
EMAIL: ADMIN @ BOWER - EDLESTON . COM
WEBSITE: WWW. BOWER - EDLESTON . COM

PROJECT
BLUEBELL BARN, KIRK IRETON

TITLE
BLOCK PLAN

SCALE	1:100@A2	DRAWN BY	
DATE	23.03.22	STAGE	
DRG.No	07	REVISION	