
1.Drawing to be read in conjunction with all other relevant S278, Engineers and Architects details.

2.All works within the Public Highway must comply with the current Health and Safety standards and all signing to comply with Chapter 8 traffic safety measures and signs for roadwork's and temporary situations of the traffic manual.

3.All works to be constructed in accordance with the requirements of the Derbyshire's Highways Design Guidance.

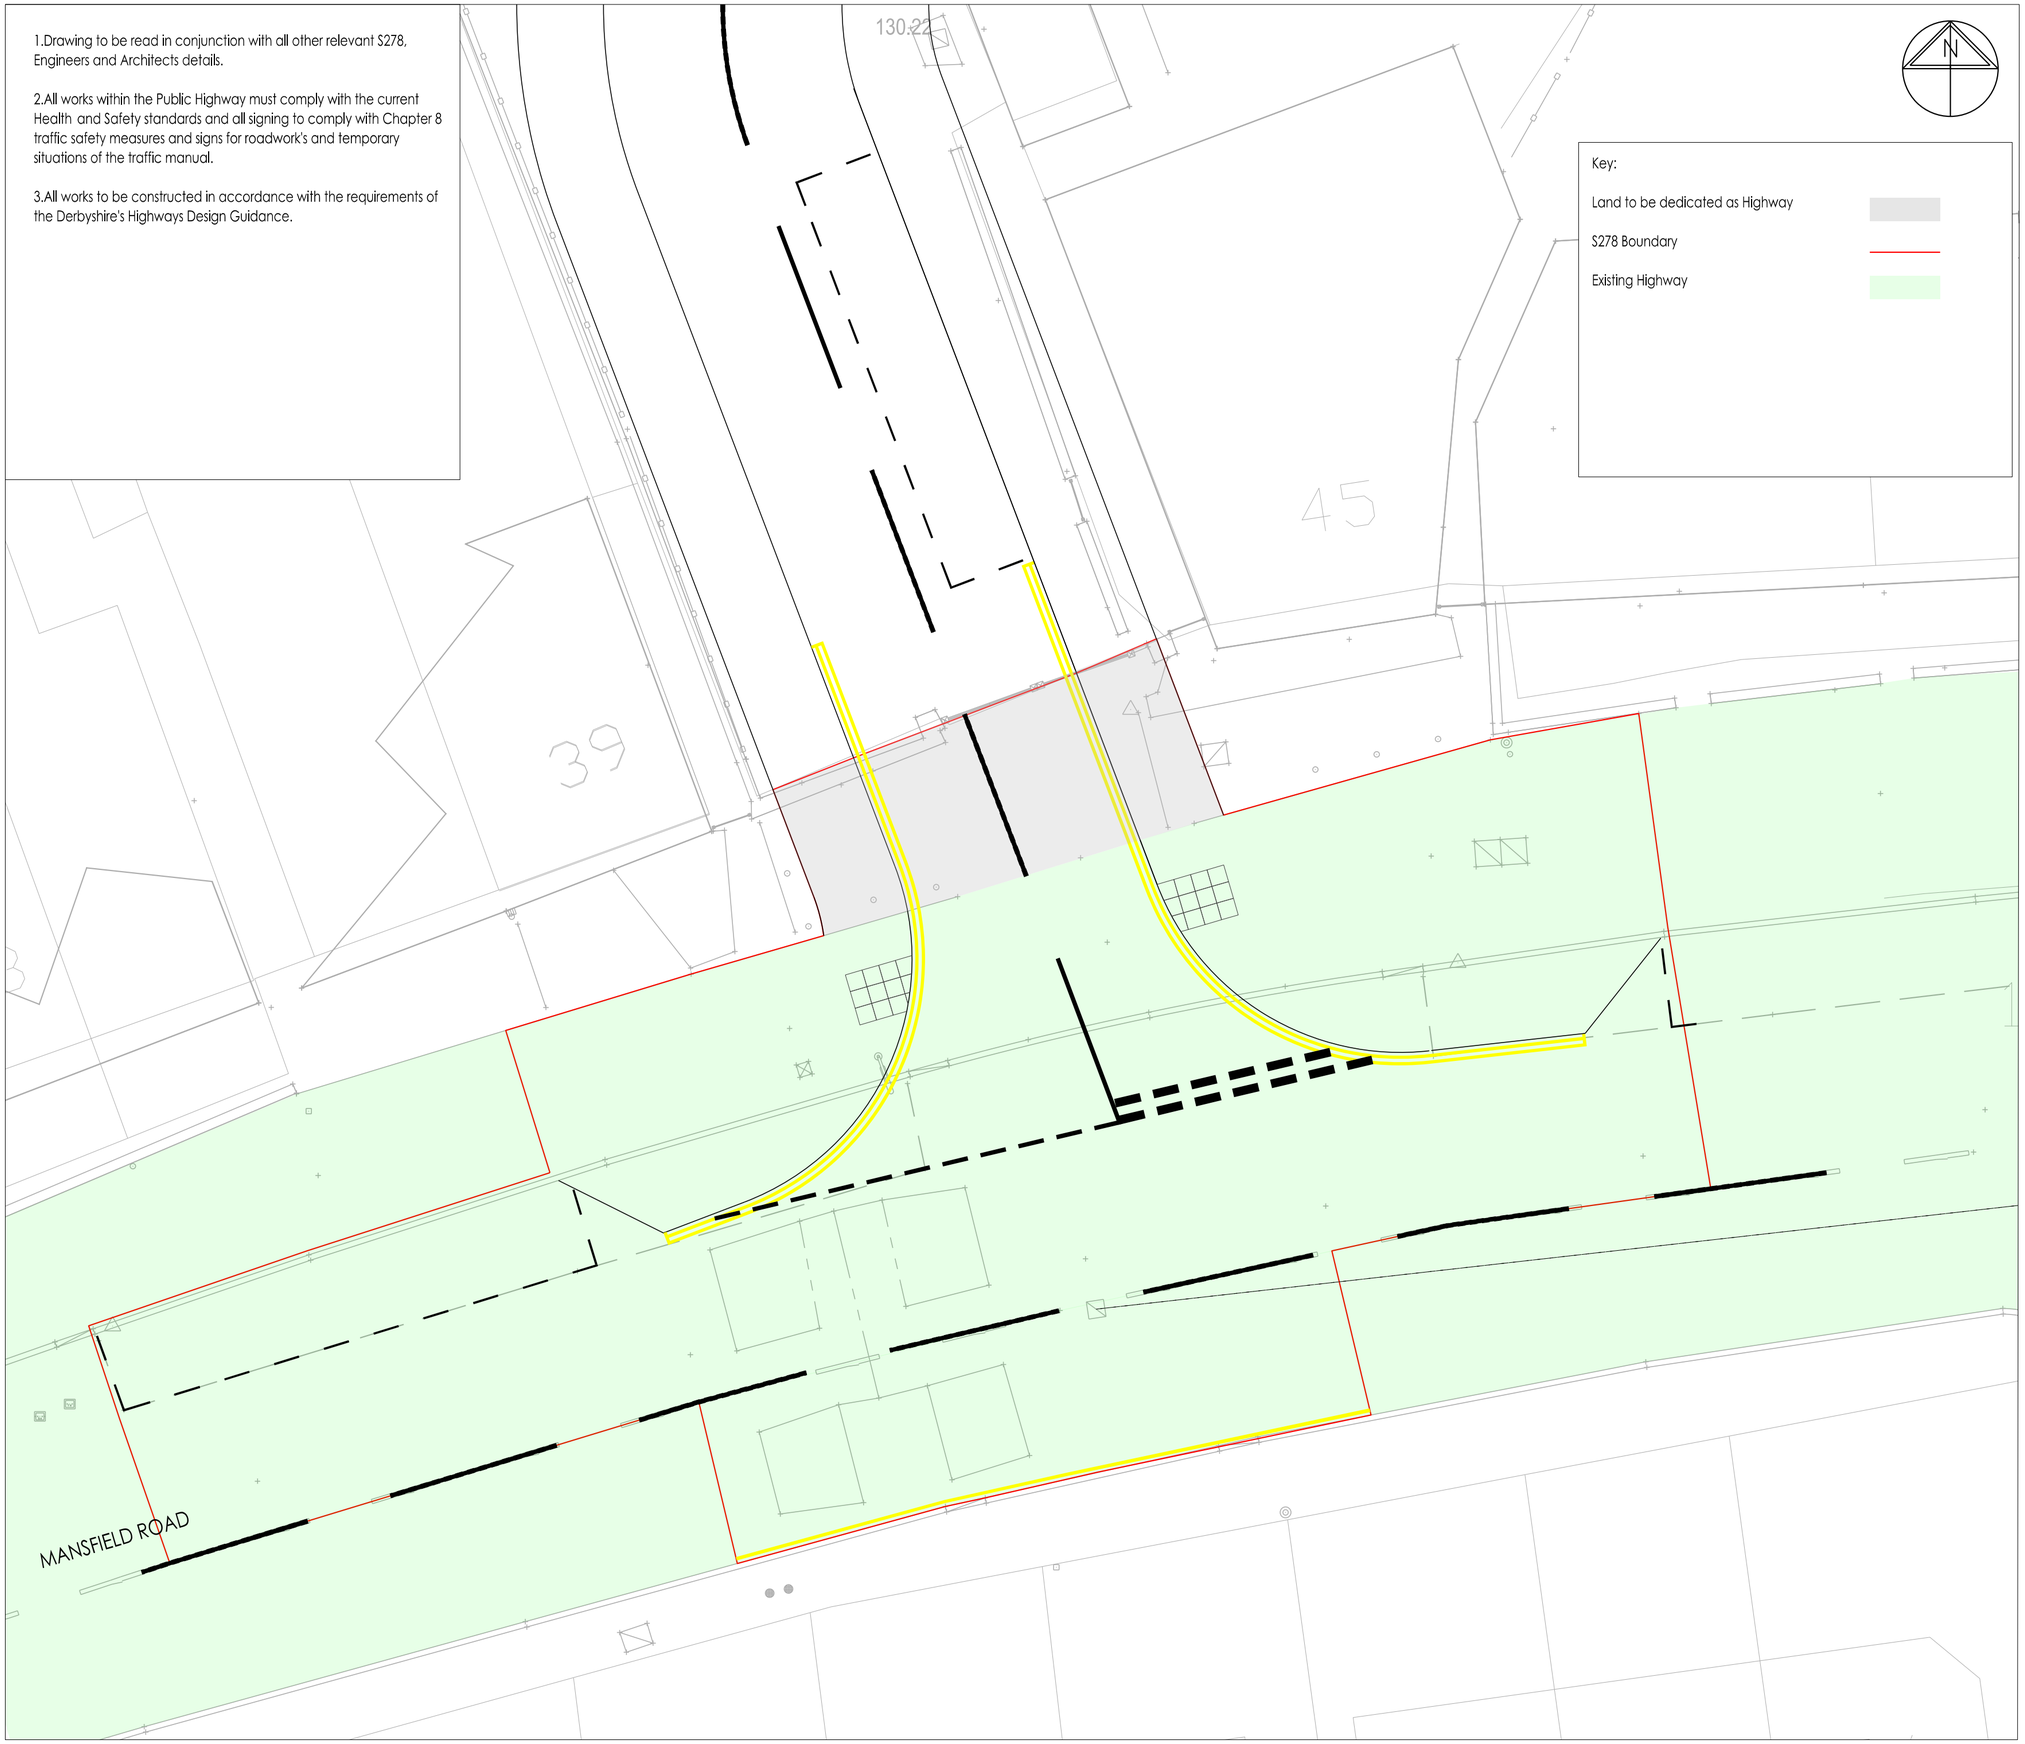

William Saunders is the trading name of Wm Saunders Partnership LLP. Wm Saunders Partnership Limited Liability Partnership is registered in England and Wales with the Registration number OC 308323. The Registered Office is Sheppard Lockton House, Cafferata Way, Newark on Trent, Notts. NG24 2TN.

This drawing & any design thereon is the copyright of Wm Saunders Partnership LLP and must not be reproduced without their written consent.

Contractors must verify all dimensions, levels and co-ordinates at the site before commencing any work or making any shop drawings; no dimensions to be taken from drawing.

Rev	Description	Drn	Vf'd	Date
C1	Issued for Construction following Technical Approval.	CM	[illegible]	19/01/23
P2	Drawing notes updated following DCC comments.	CM	AG	04/11/22
P1	Initial issue	CM	AG	11/10/22

As outlined in section 2.3 of the CITB Industry Guidance to Designers, insignificant risks can usually be ignored, as can risks arising from routine construction activities, unless the design compounds or significantly alters these risks. In accordance with CDM Regulations 8, 9 and 11, any significant risks relating to the design features shown on this drawing have been identified and are annotated thus: [!]

☒ No significant risks have been identified.

☐ Significant risks have been identified - refer to notes on drawing for information on residual risks and any control measures to be employed.

Refer to the current Designer's Risk Assessment sheets for further details.

Designer's Signature | Date 08/22

Drawing Status
CONSTRUCTION ISSUE

williamsaunders
architecture: engineering: building consultancy
Sheppard Lockton House
Cafferata Way
Newark-on-Trent
Nottinghamshire. NG24 2TN
Tel: 01636 704361
Fax: 01636 702809
W: wm-saunders.co.uk

Also at Leeds, Lincoln, Wirksworth

Project
LAND TO REAR OF
45 MANSFIELD ROAD
ALFRETON

Client
GEDA CONSTRUCTION

Title
S278 LEGAL PLAN

WmS Project Ref.	Drawn	Date	Scale	
12007	CM	11/10/22	1:100	@ A2

Drawing/Document Reference

Project	Originator	Zone	Level	Type	Role	Number	Status	Rev.
12007	WMS	ZZ	XX	DR	C	39517	A	C1