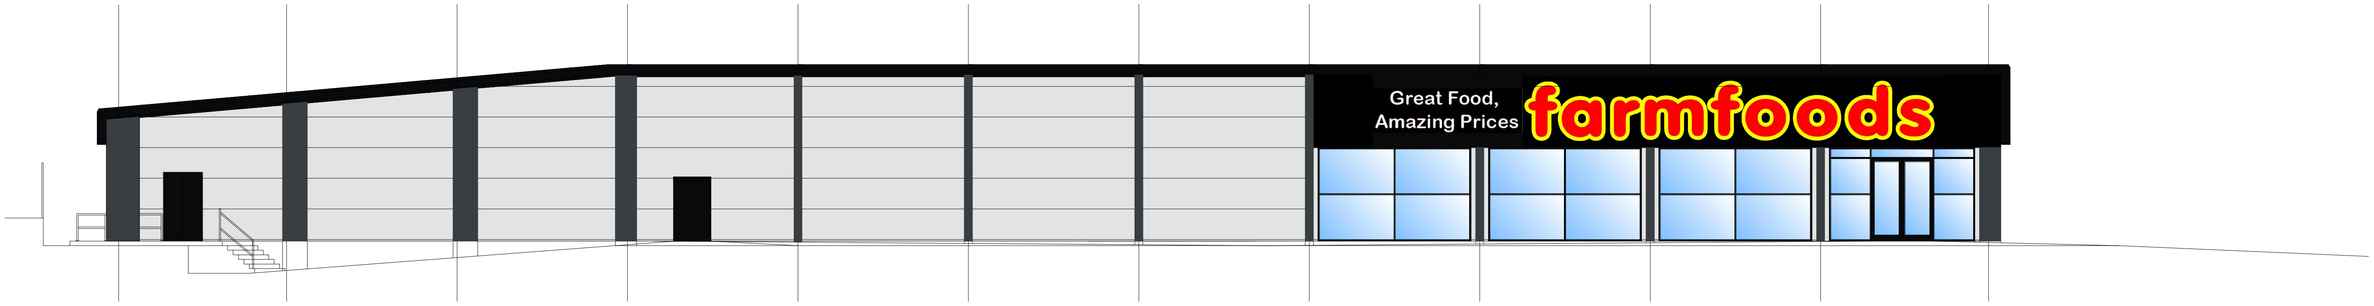

SOUTH WEST ELEVATION

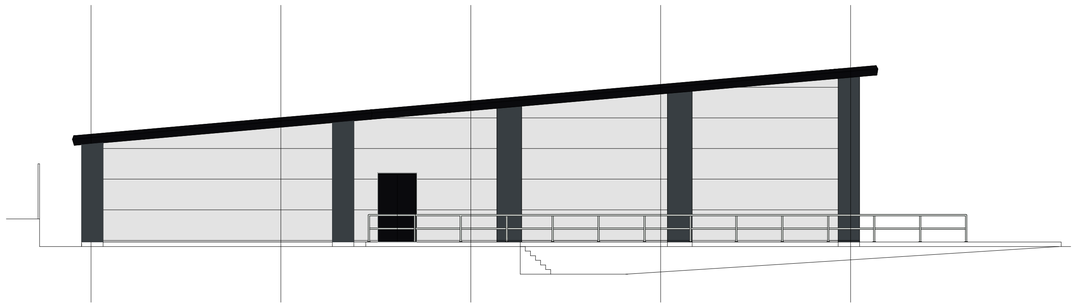

NORTH WEST ELEVATION

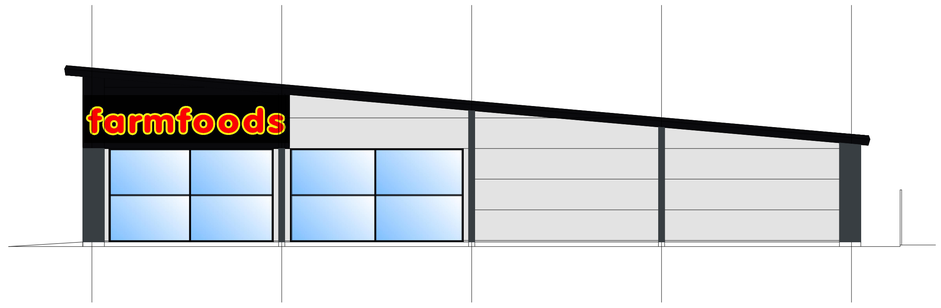

SOUTH EAST ELEVATION

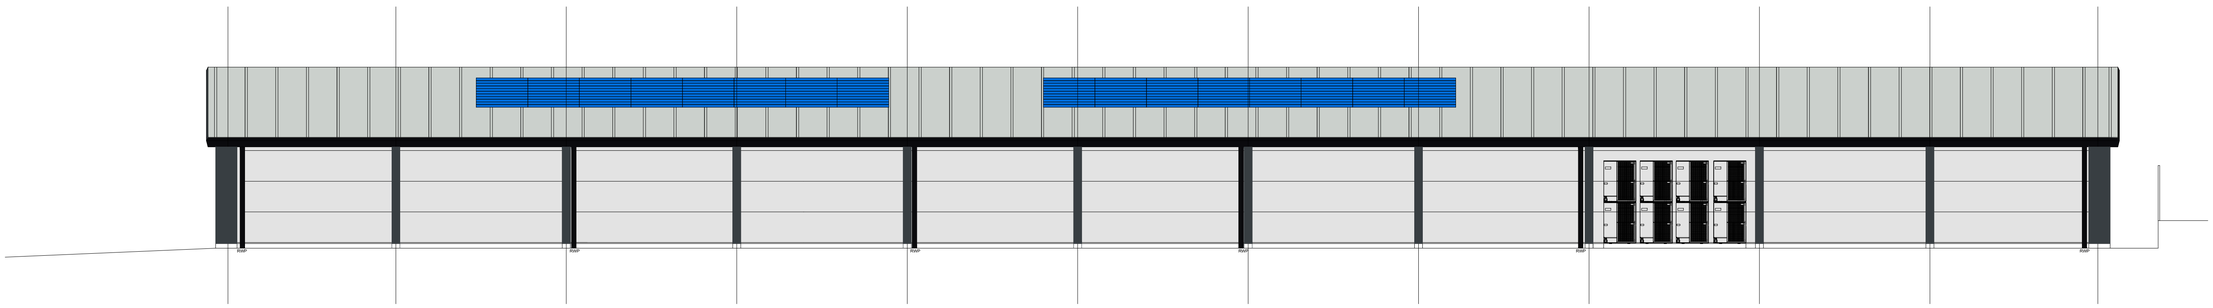

NORTH EAST ELEVATION

MATERIALS

WALL CLADDING – KS1000 MICRO-RIB COMPOSITE PANEL CLADDING COLOUR GREY (RAL 9002)

COLUMN CASING – KINGSPAN FLAT COMPOSITE PANEL CLADDING COLOUR ANTHRACITE (RAL 7016)

ROOF – KINGSPAN KS1000RW COMPOSITE PANEL COLOUR GOOSEWING GREY (BS 00 A 05)

GUTTERS & DOWN PIPES – ALUMINIUM GUTTERS & DOWN PIPES COLOUR JET BLACK (RAL 9005)

FASCIAS & SOFFITS – PRESSED METAL COLOUR JET BLACK (RAL 9005)

DOOR FRAMES, DOORS AND WINDOW FRAMES – POWDER COATED JET BLACK (RAL 9005)

ROLLER SHUTTERS – POWDER COATED RAL 9005 (JET BLACK) SOLID LATHE UP TO 1m AFFL, PERFORATED LATH FROM 1m to 2m AFFL AND SOLID LATHE ABOVE.

Rev.	Date:	Description:	Drawn:	Checked:
B	05.12.22	Condensers moved to rear of building	SJV	
A	21.11.22	Rear door removed, fire exit door moved	SJV	

CPLC
ASSOCIATES
The Bungalow, 87a Station Road
Bishops Cleeve, Cheltenham, GL52 8HJ.
Telephone : 01242 672 333
cplc@cplc-associates.com

Project/Client:	Drawn By:	Date:	Checked By:
Farmfoods, Nottingham Road, Codnor, Ripley, DE5 9SY	SJV	07.10.22	DW
Drawing: Title	Scale: 1:100@A1	Drawing No: EL 401	Revision: B
	Project No: 1995		

© CPLC Associates Ltd. Contractors must work to figured dimensions which are to be checked on site. Any discrepancies must be reported immediately.