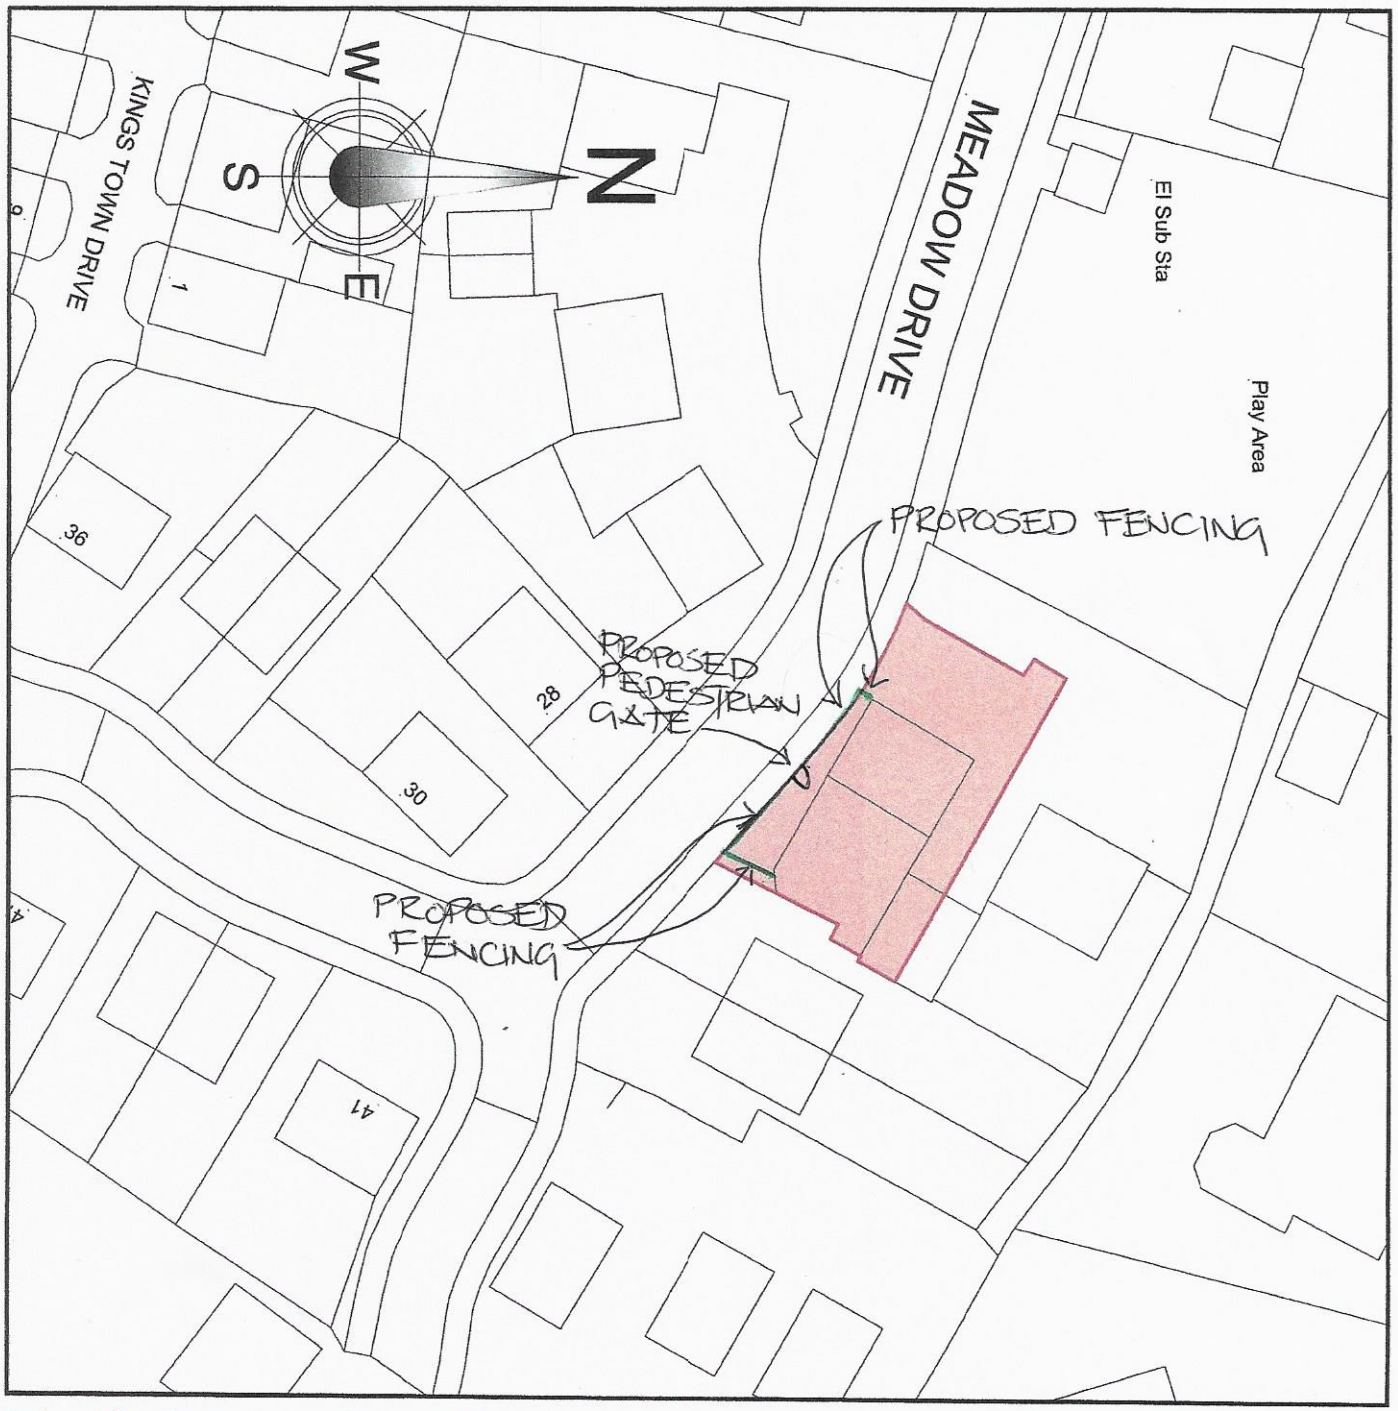

Block & Location Plans

Scale = 1:500/1250



PROPOSED LOCATION OF FENCE.

Scale:- 1:500, 1:1250 @ A4