




ELEVATION 1

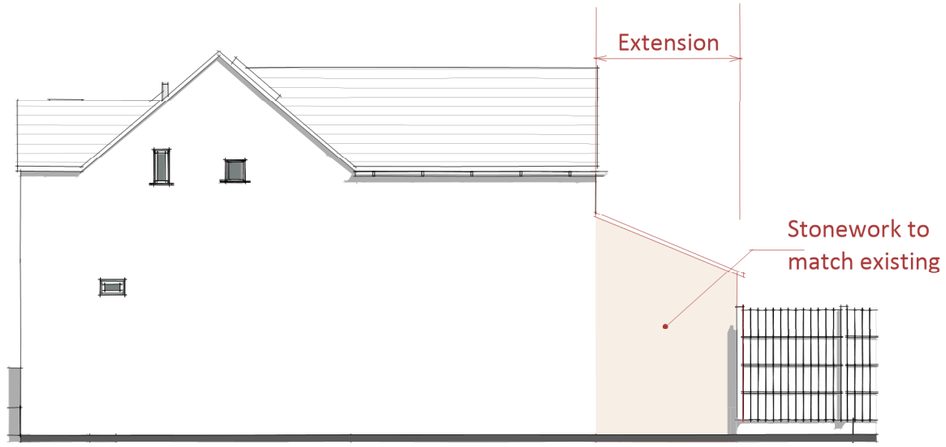

ELEVATION 2

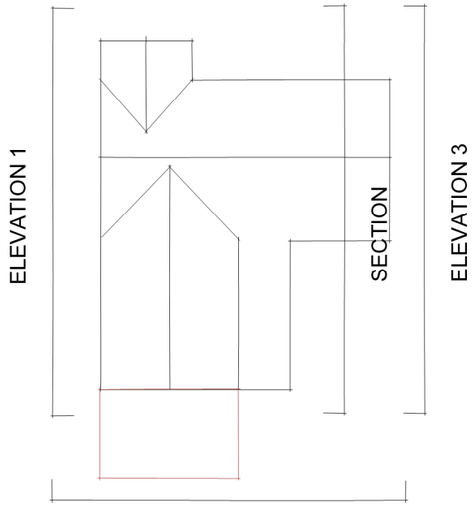

ELEVATION 2

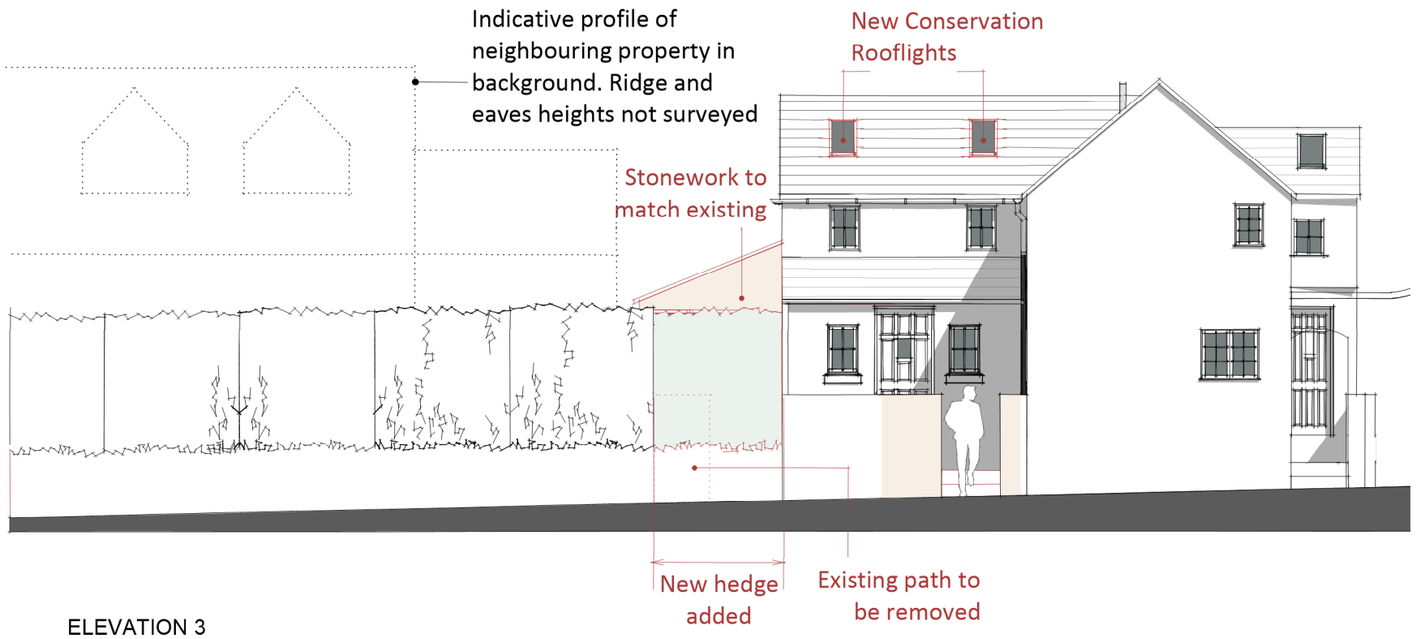

ELEVATION 3



SECTION

Penny Farthing Cottage
Proposed Elevations

0 1 2 5

1:100 (For Guidance Only)

Rev A, 02 02 23, Planning Submission, JB

James Boon Architects
RIBA Chartered Practice

T 01629 343059 E studio@jamesboonarchitects.co.uk
S @JBoonArchitects W www.jamesboonarchitects.co.uk
Cromford Creative, Cromford Mills, Mill Lane, Cromford, Derbys, DE4 3RQ

2215 (08) 02 A Scale 1:100@A3 Jan 2023 OC

© This drawing and the building works depicted are the copyright of the architect and may not be reproduced except with written consent. Subject to Survey. Subject to Planning. This drawing is not suitable for construction. Scale bar is for guidance only.