
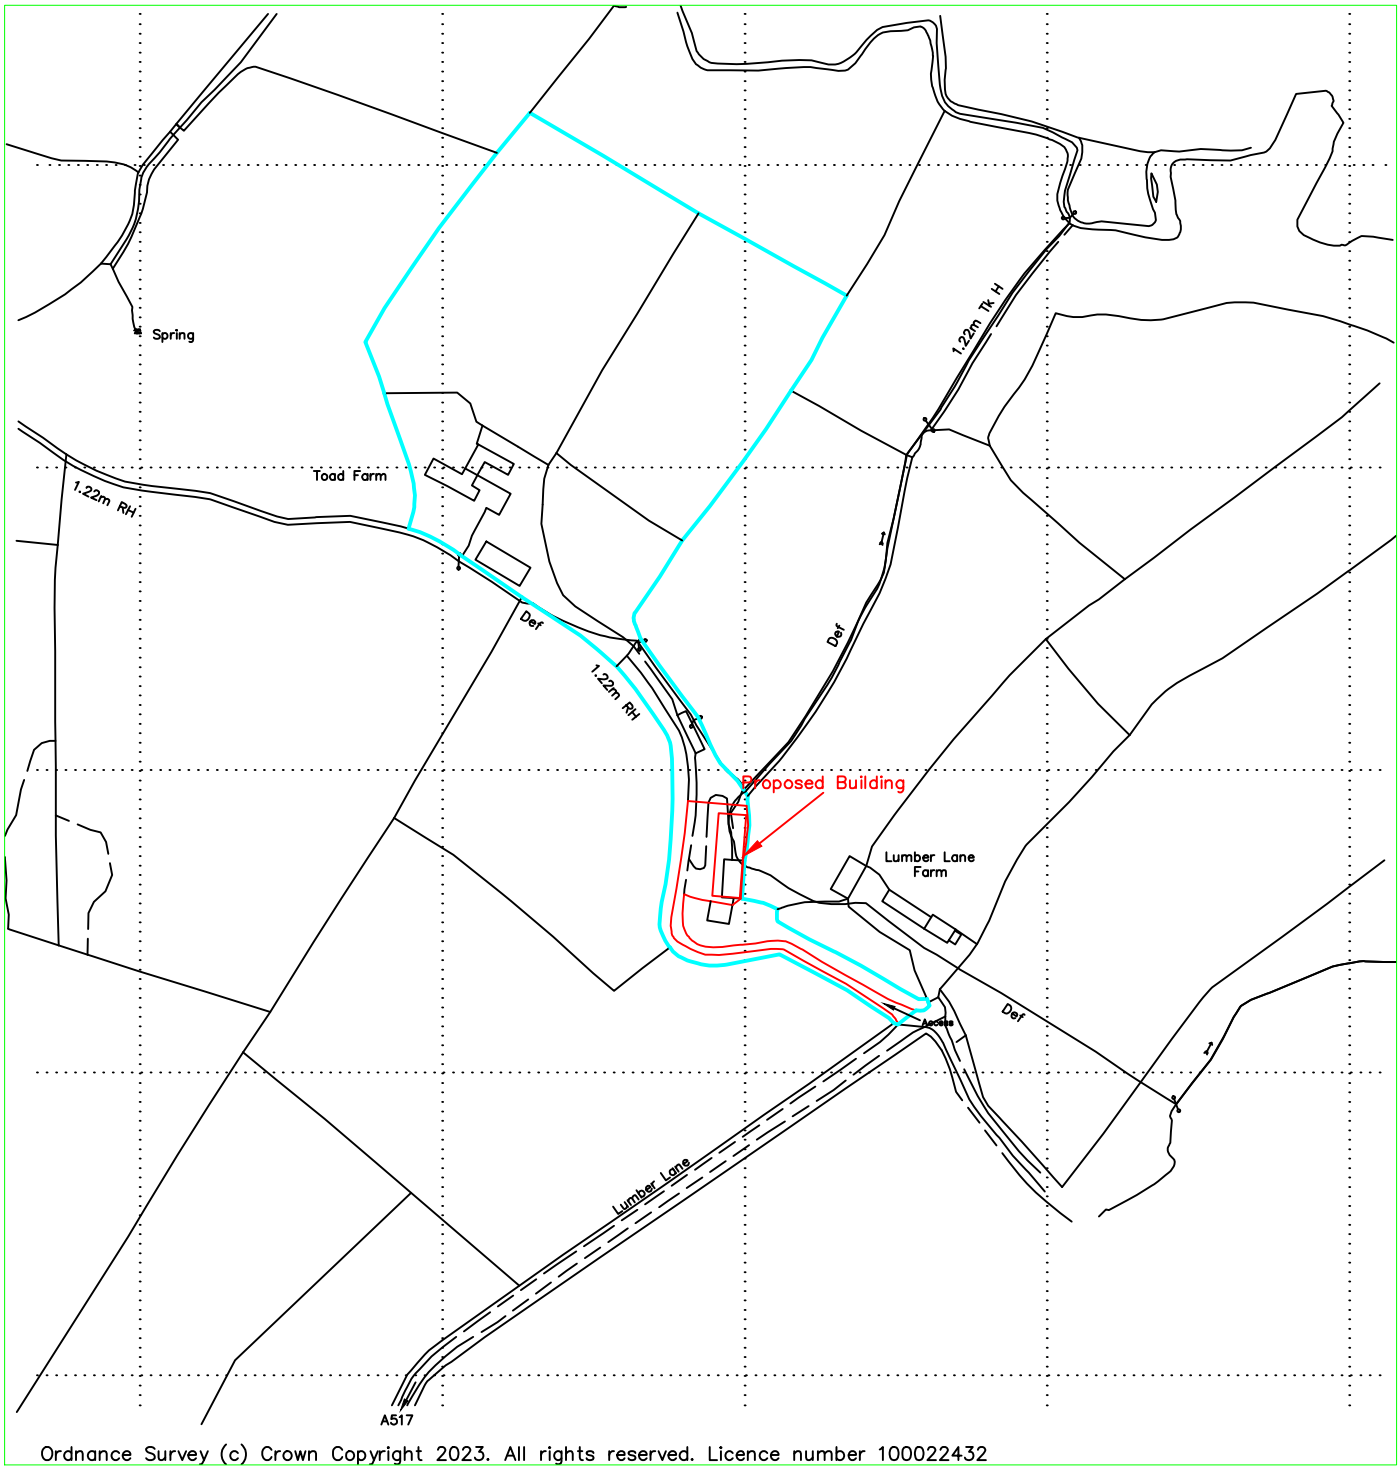


Ordnance Survey (c) Crown Copyright 2023. All rights reserved. Licence number 100022432

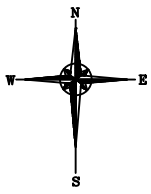

Reproduced from Ordnance Survey digital map data, 1:2500 scale, by permission of Ordnance Survey on behalf of The Controller of His Majesty's Stationery Office.
© Crown copyright. All rights reserved.

Client:	Mr M Walker-Thompson Toad Farm, Lumber Lane, Hulland Ward, DE6 3FQ	Drawn: Joanne Harrison	Designed:
Project:	Proposed Building for Forestry	Checked:	Approved:
Title:	Location plan	Index no.:	Date: 11.01.2023
		Scales: 1:2500 @ A4	
J C Harrison Planning & Admin Services jo@jcharrison.co.uk 07792 144155		Drg. No. 1069-001	Rev.