
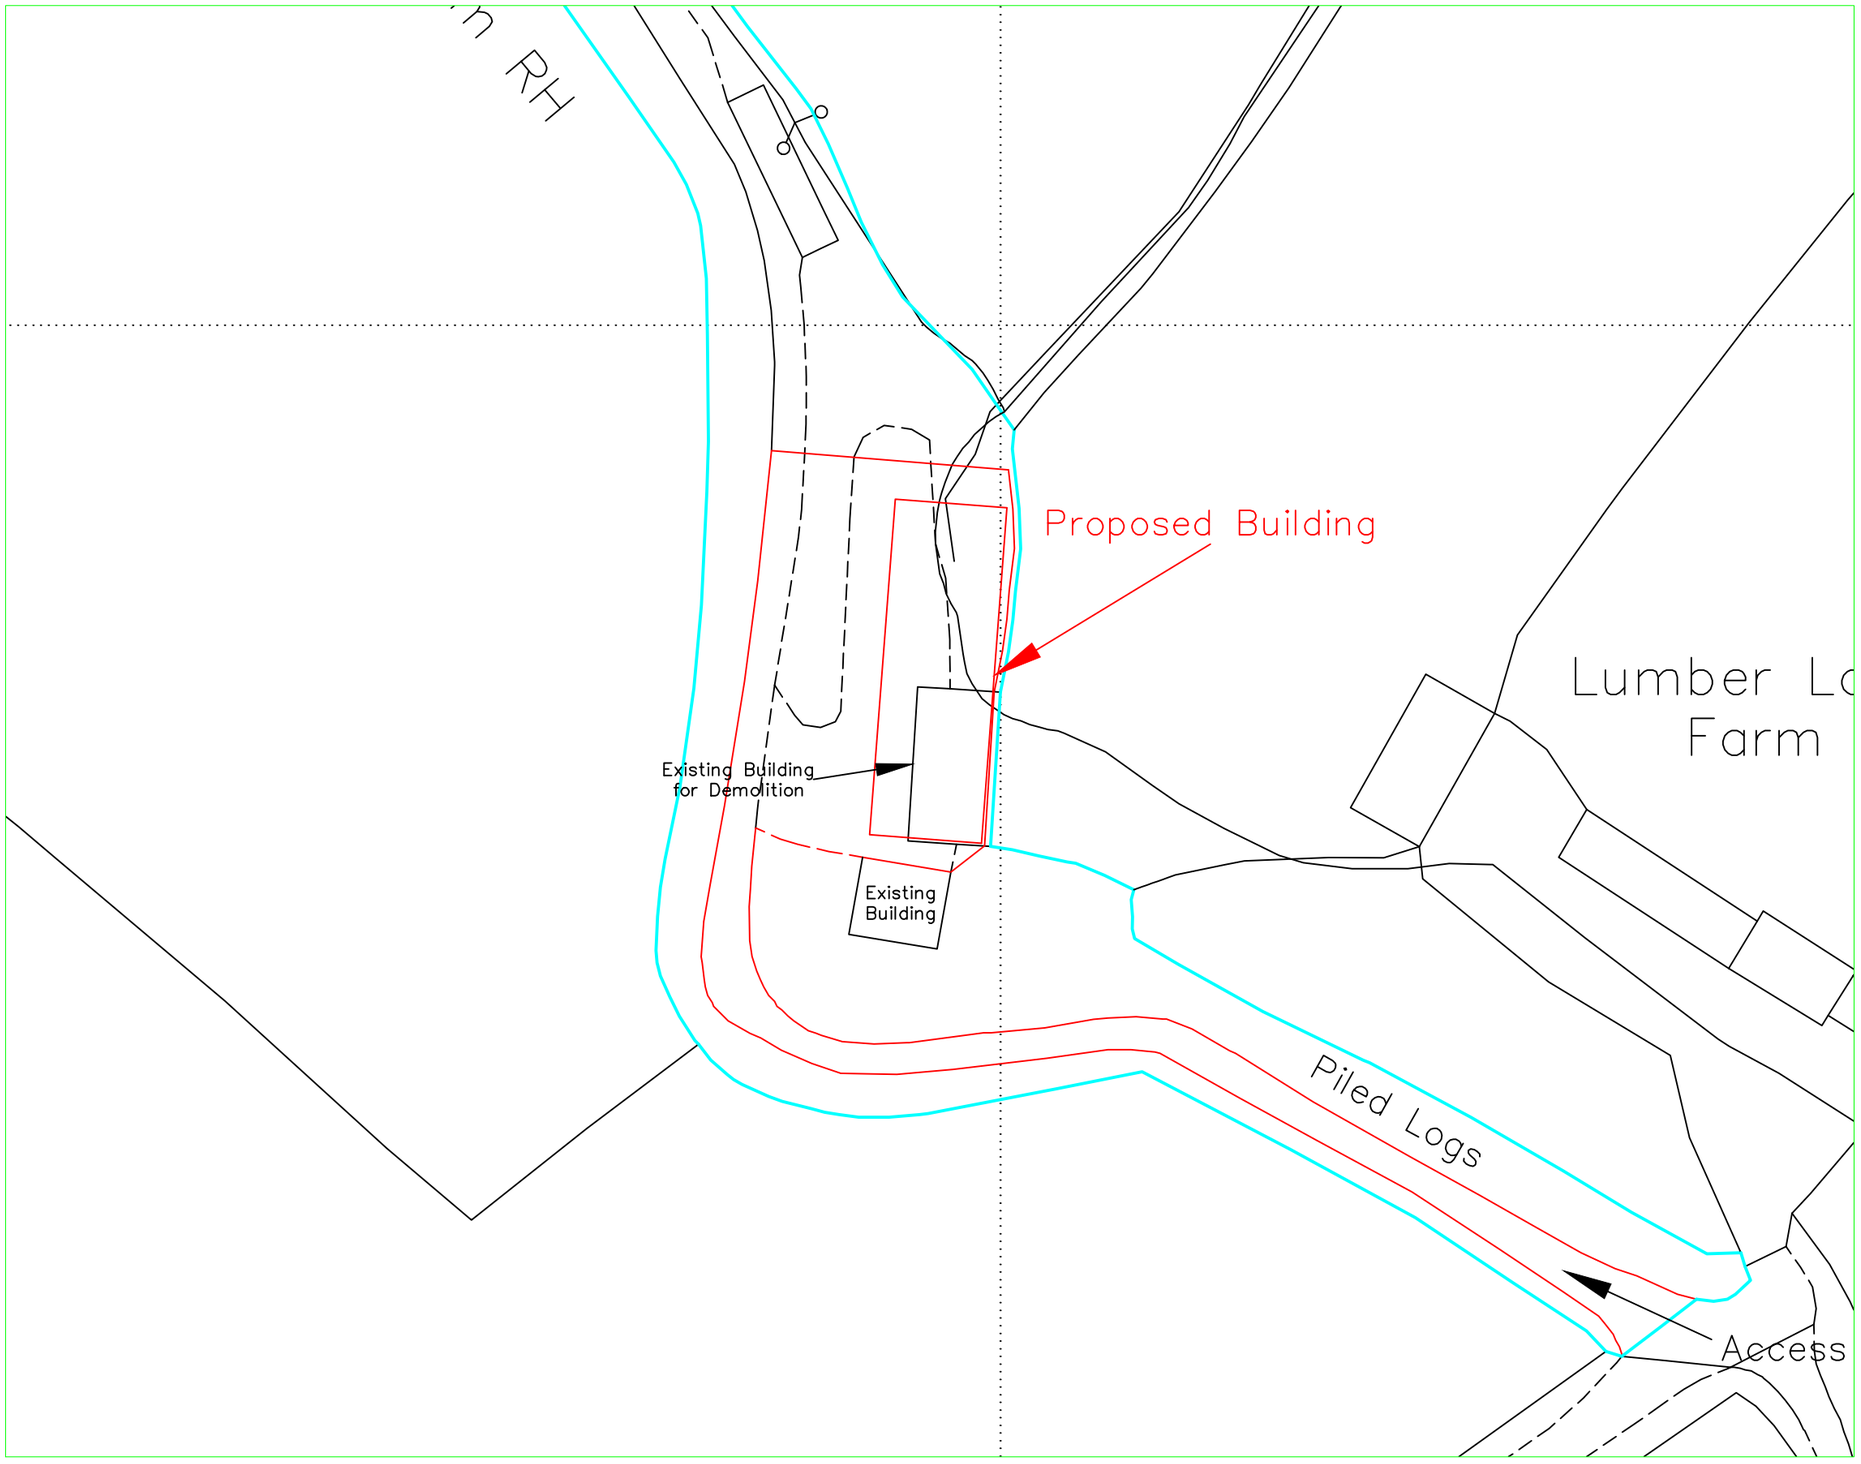


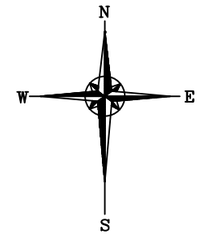

Reproduced from Ordnance Survey digital map data, 1:2500 scale, by permission of Ordnance Survey on behalf of The Controller of Her Majesty's Stationery Office.
© Crown copyright.
All rights reserved.

© Copyright

J C Harrison Planning & Admin Services
jo@jcharrison.co.uk
07792 144155

Client:
Mr M Walker-Thompson
Toad Farm, Lumber Lane,
Hulland Ward, DE6 3FQ

Project:
Proposed Building
for Forestry

Title:
Block Plan

Drawn: J Harrison	Date: 11.01.2023

Scales: 1:500 @ A3

Drg. No.: 1069-002	Rev.: