
	All dimensions approximate and provided by owner	15/02/2023	SBD	

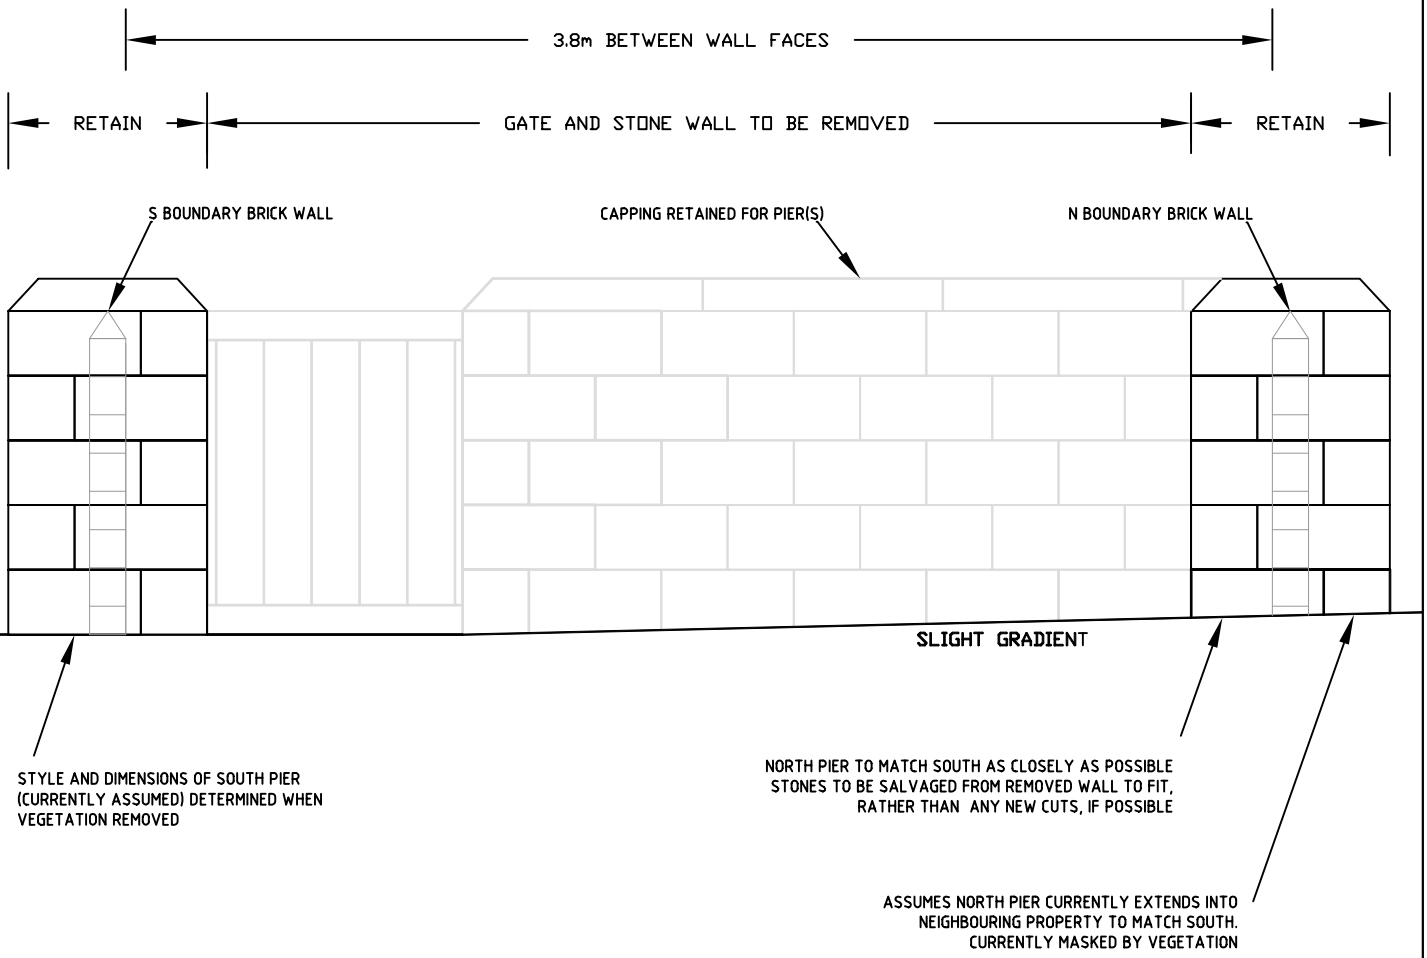

31 BELPER LANE, BELPER WALL ELEVATION PLAN B	AVA/2023/0048
	SCALE 1:25 at A4