

FRONT (EAST) ELEVATION
1:50 @ A1

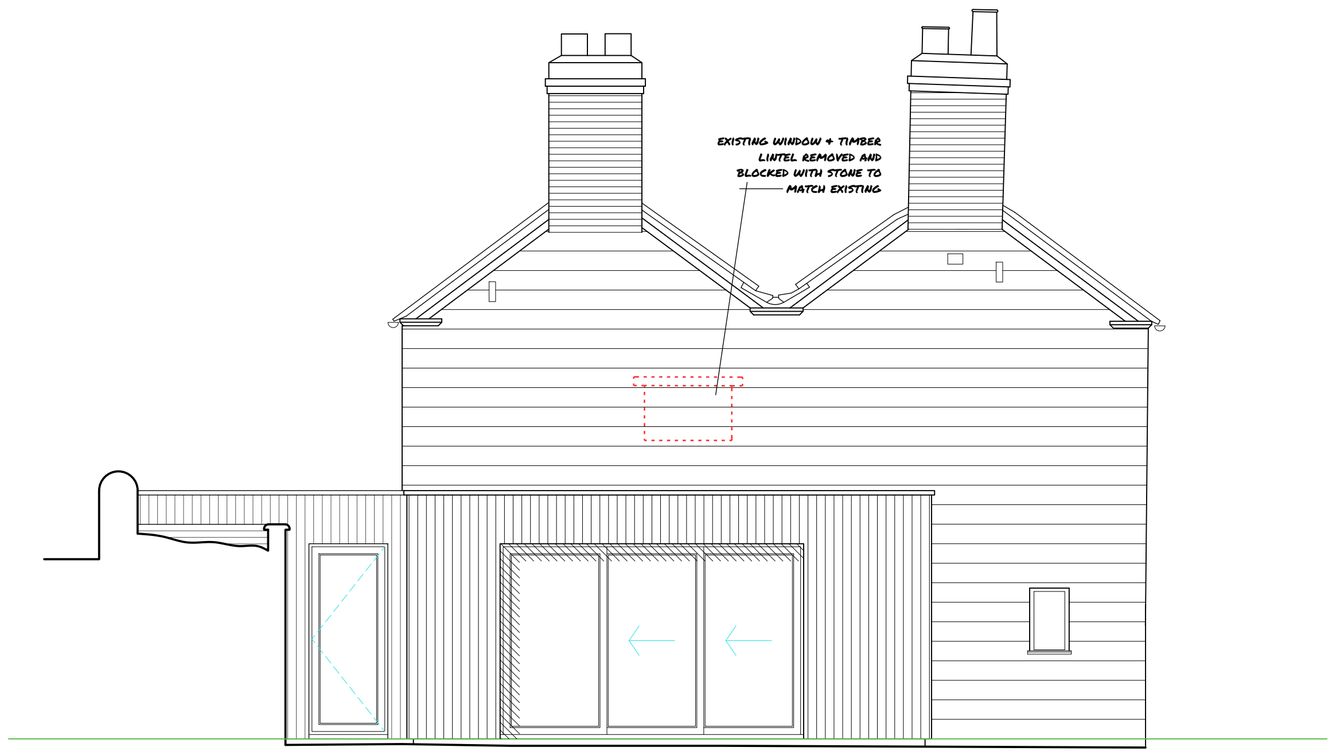

SIDE (SOUTH) ELEVATION
1:50 @ A1



SIDE (NORTH) ELEVATION
1:50 @ A1

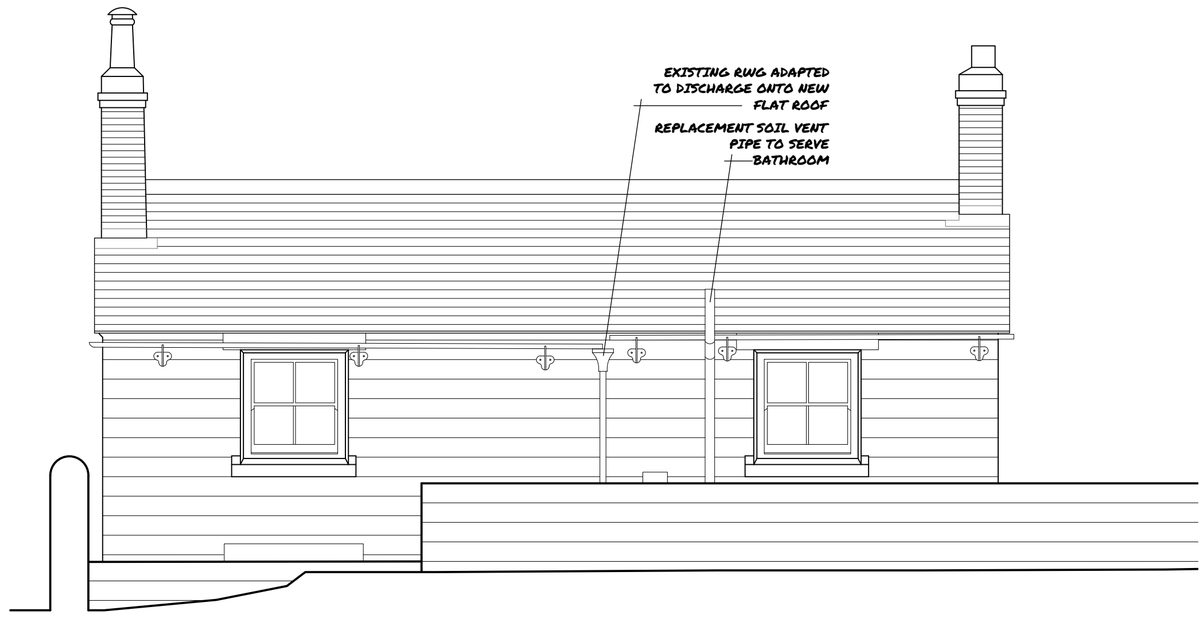

REAR (WEST) ELEVATION
1:50 @ A1

Revisions:

Rev A, 07.02.2023, DESIGN CHANGES TO EXTENSION

GREY RICHARDS TROWELL ARCHITECTURE

Address: 1-3 Greenhill, Wirksworth, Derbyshire, DE4 4EN
Tel: 01629 825491
Email: info@grtarchitecture.co.uk
Website: www.grtarchitecture.co.uk

Client:	Scott McCabe
Project:	Extension and new store @
Address:	47 Sunny Hill, Milford, Belper, DE56 0QR.
Drawing:	Proposed Elevations
Dwg No: 003	Date: 22nd April 2022
Scale: 1:50	Paper size: A1
RIBA Stage:	003

Please Note:

Drawings up to RIBA Work Stage 4 are not sufficiently detailed for construction

DO NOT SCALE DRAWING

© Grey Richards Trowell Architecture all rights reserved