SIDE (NORTH EAST) ELEVATION
1:50 @ A1

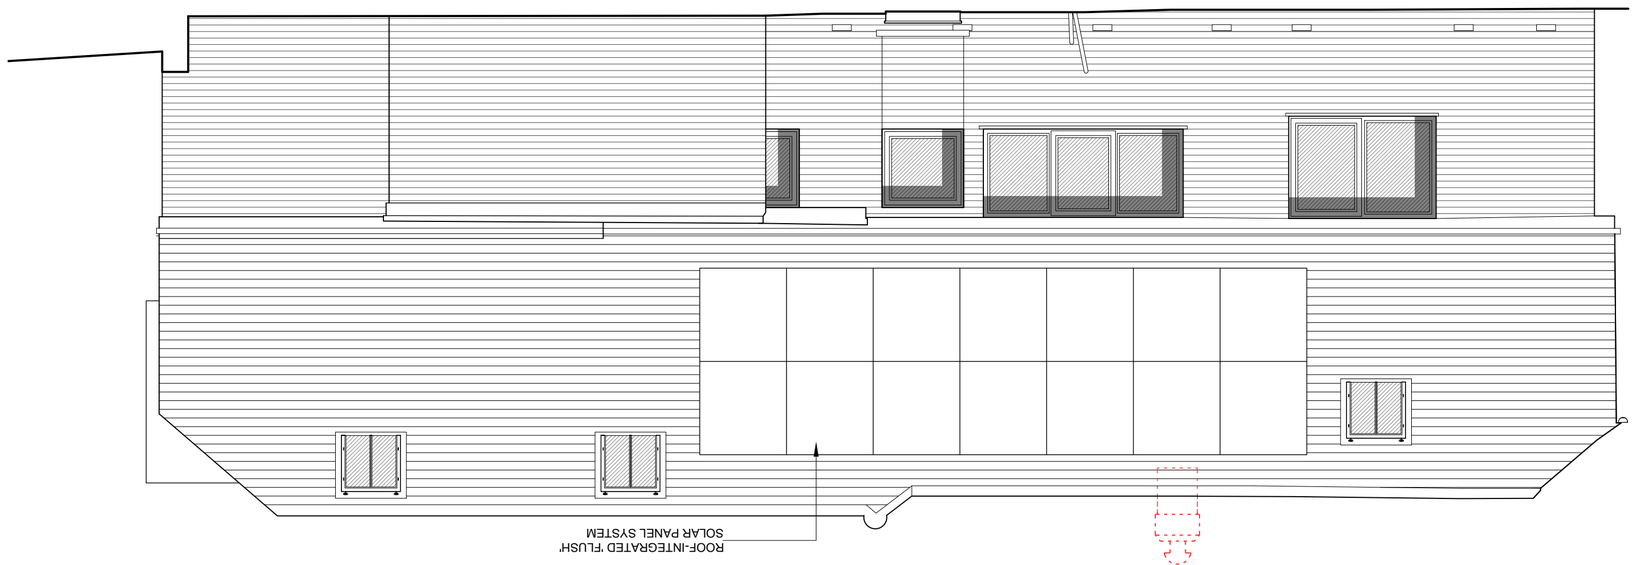

SIDE (SOUTH WEST) ELEVATION
1:50 @ A1

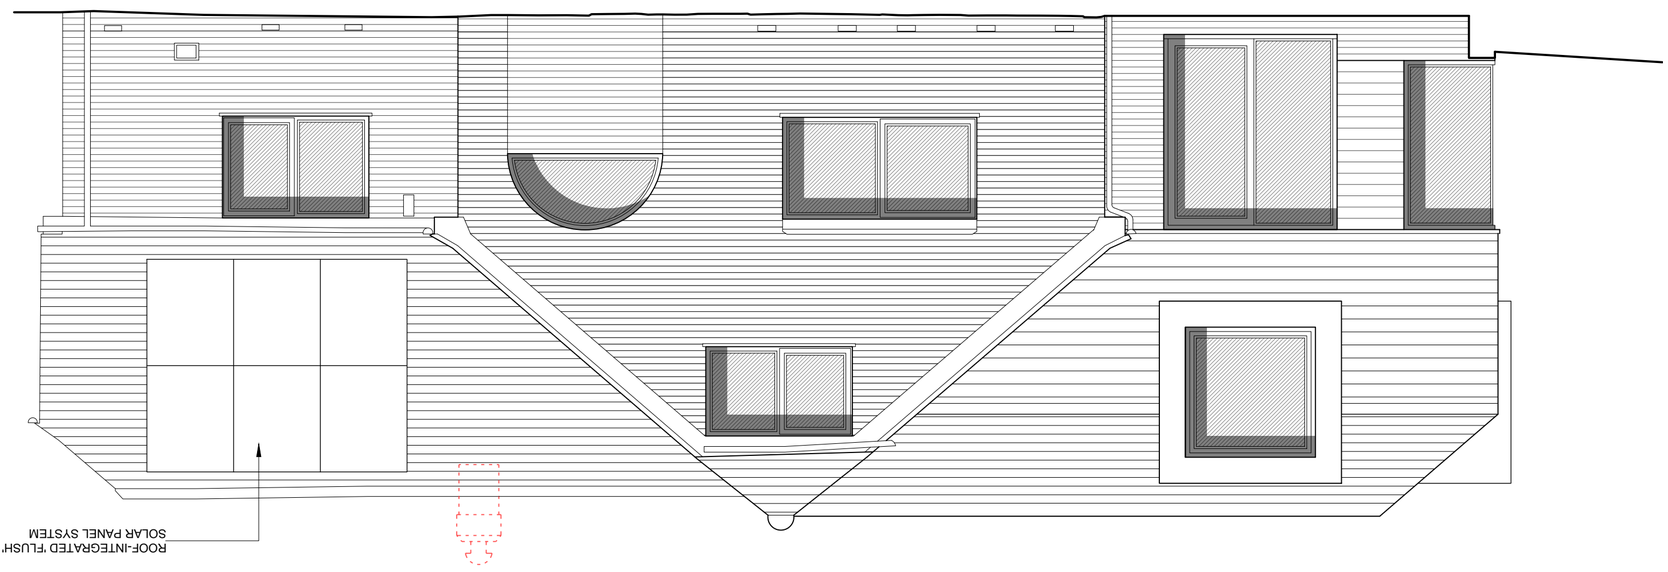

REAR (NORTH WEST) ELEVATION
1:50 @ A1

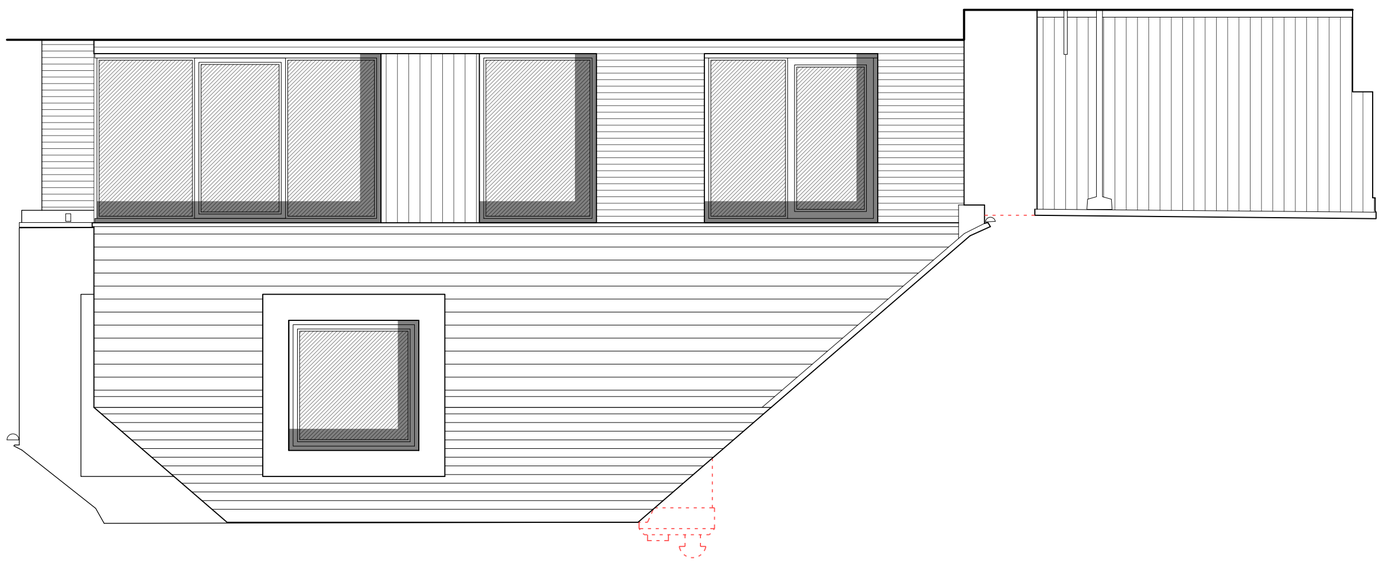

FRONT (SOUTH EAST) ELEVATION
1:50 @ A1

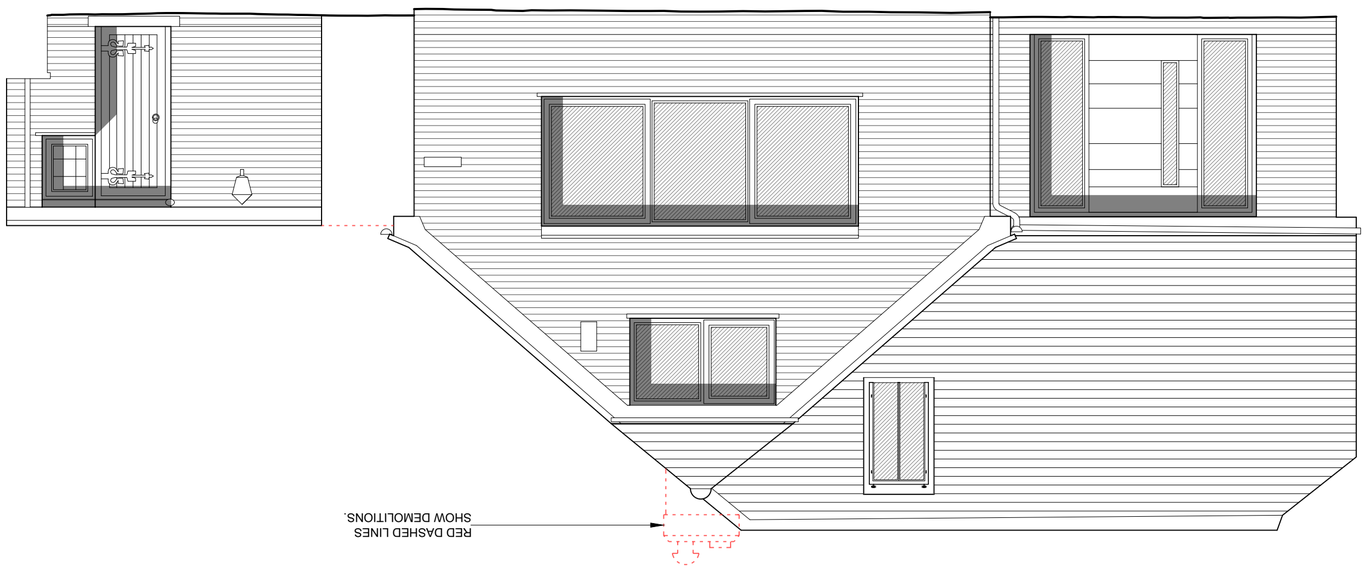

Revisions:
Rev A, 01.02.2023 - Revised form & massing in accord. with planners comments

GREY
RICHARDS
TROWELL
ARCHITECTURE

Address: 1-3 Greenhill, Wirksworth,
Derbyshire, DE4 4EN
Tel: 01629 825491
Email: info@grtarchitecture.co.uk
Website: www.grtarchitecture.co.uk

Client:	Simon Bowmer
Project:	Extension & Internal Alterations
Address:	Green Acres, Horsley Lane, Coxbench
Drawing:	Proposed Elevations - Alternative scheme, Opt. 1
Dwg No: 002	Date: 19th July 2022
Scale: 1:50	Paper size: A1
RIBA Stage:	003

Please Note:
Drawings up to RIBA Work Stage 4 are not sufficiently detailed for construction

DO NOT SCALE DRAWING

© Grey Richards Trowell Architecture all rights reserved