
©

THIS DRAWING AND THE BUILDING WORKS DEPICTED ARE COPYRIGHT OF THE ARCHITECTS AND MAY NOT BE REPRODUCED EXCEPT BY WRITTEN PERMISSION. ALL DIMENSIONS MUST BE CHECKED ON SITE AND NOT SCALED FROM THIS DRAWING.

REVISIONS

LETTER	REVISION	DATE	BY

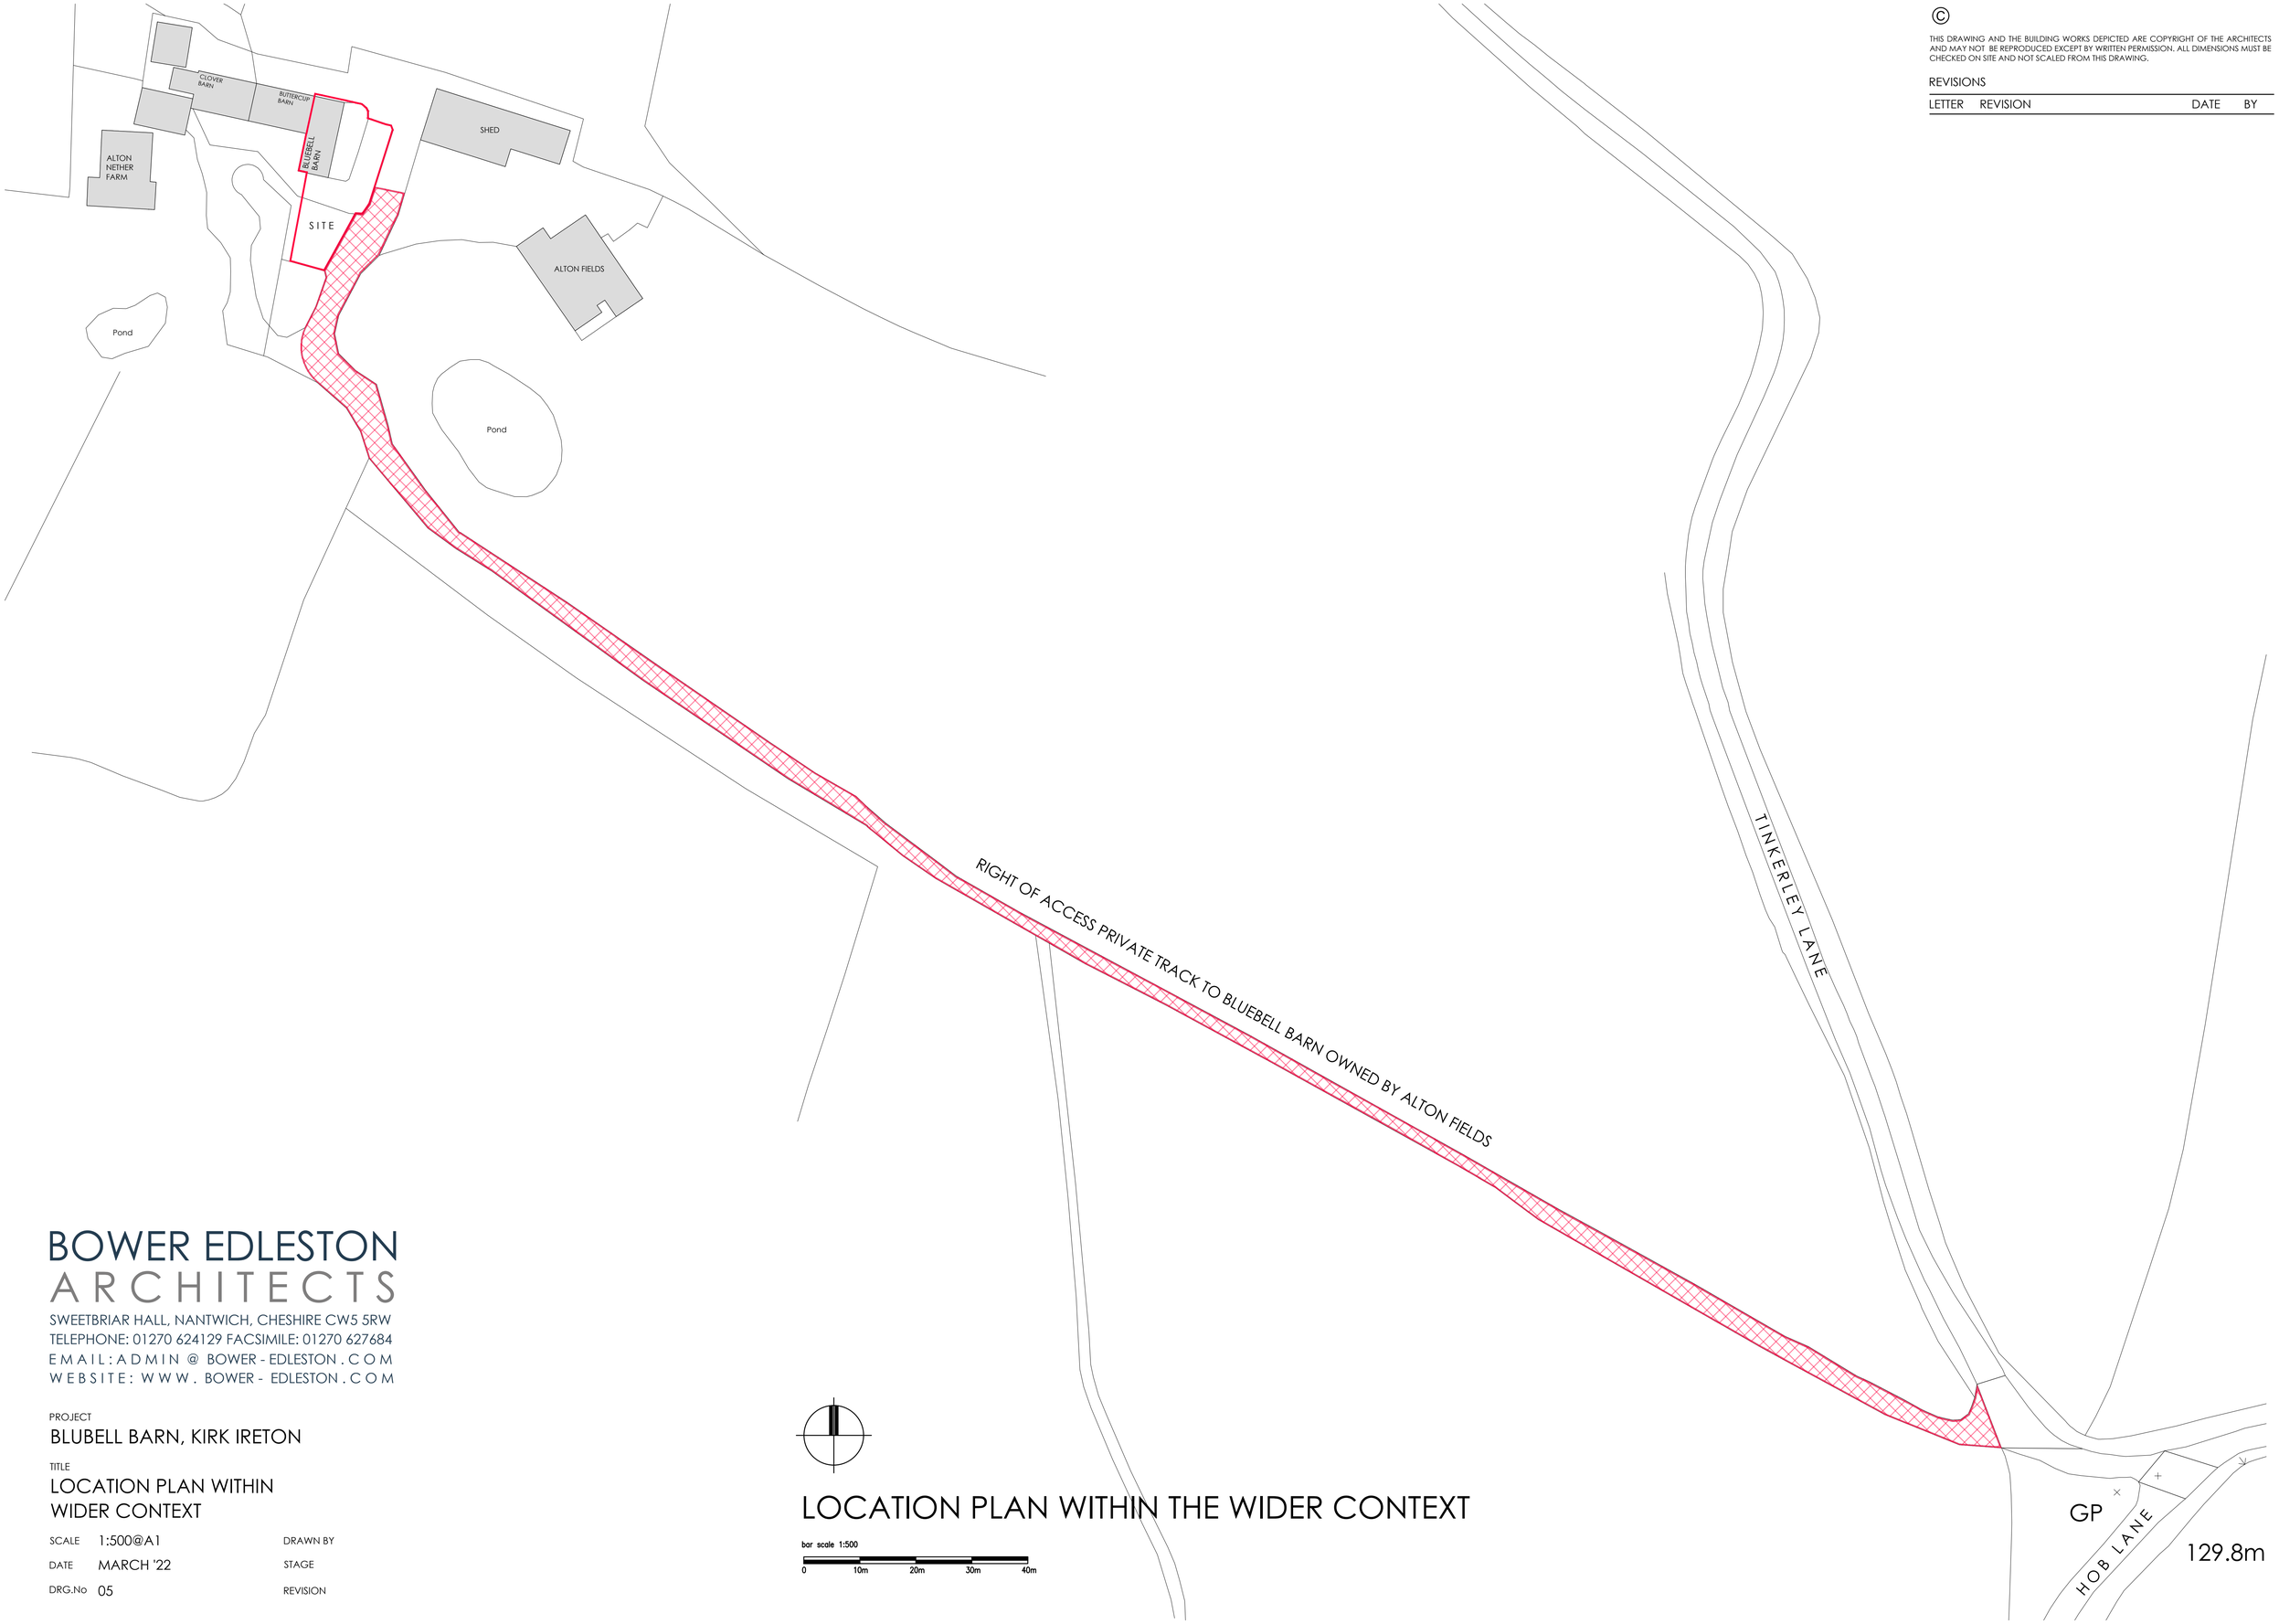

LOCATION PLAN WITHIN THE WIDER CONTEXT

bar scale 1:500

0 10m 20m 30m 40m

BOWER EDLESTON
ARCHITECTS
SWEETBRIAR HALL, NANTWICH, CHESHIRE CW5 5RW
TELEPHONE: 01270 624129 FACSIMILE: 01270 627684
EMAIL: ADMIN @ BOWER - EDLESTON . COM
WEBSITE: WWW . BOWER - EDLESTON . COM

PROJECT
BLUBELL BARN, KIRK IRETON

TITLE
LOCATION PLAN WITHIN WIDER CONTEXT

SCALE	1:500@A1	DRAWN BY	
DATE	MARCH '22	STAGE	
DRG.No	05	REVISION	