© Crown copyright and database rights 2023 OS Licence 100035409

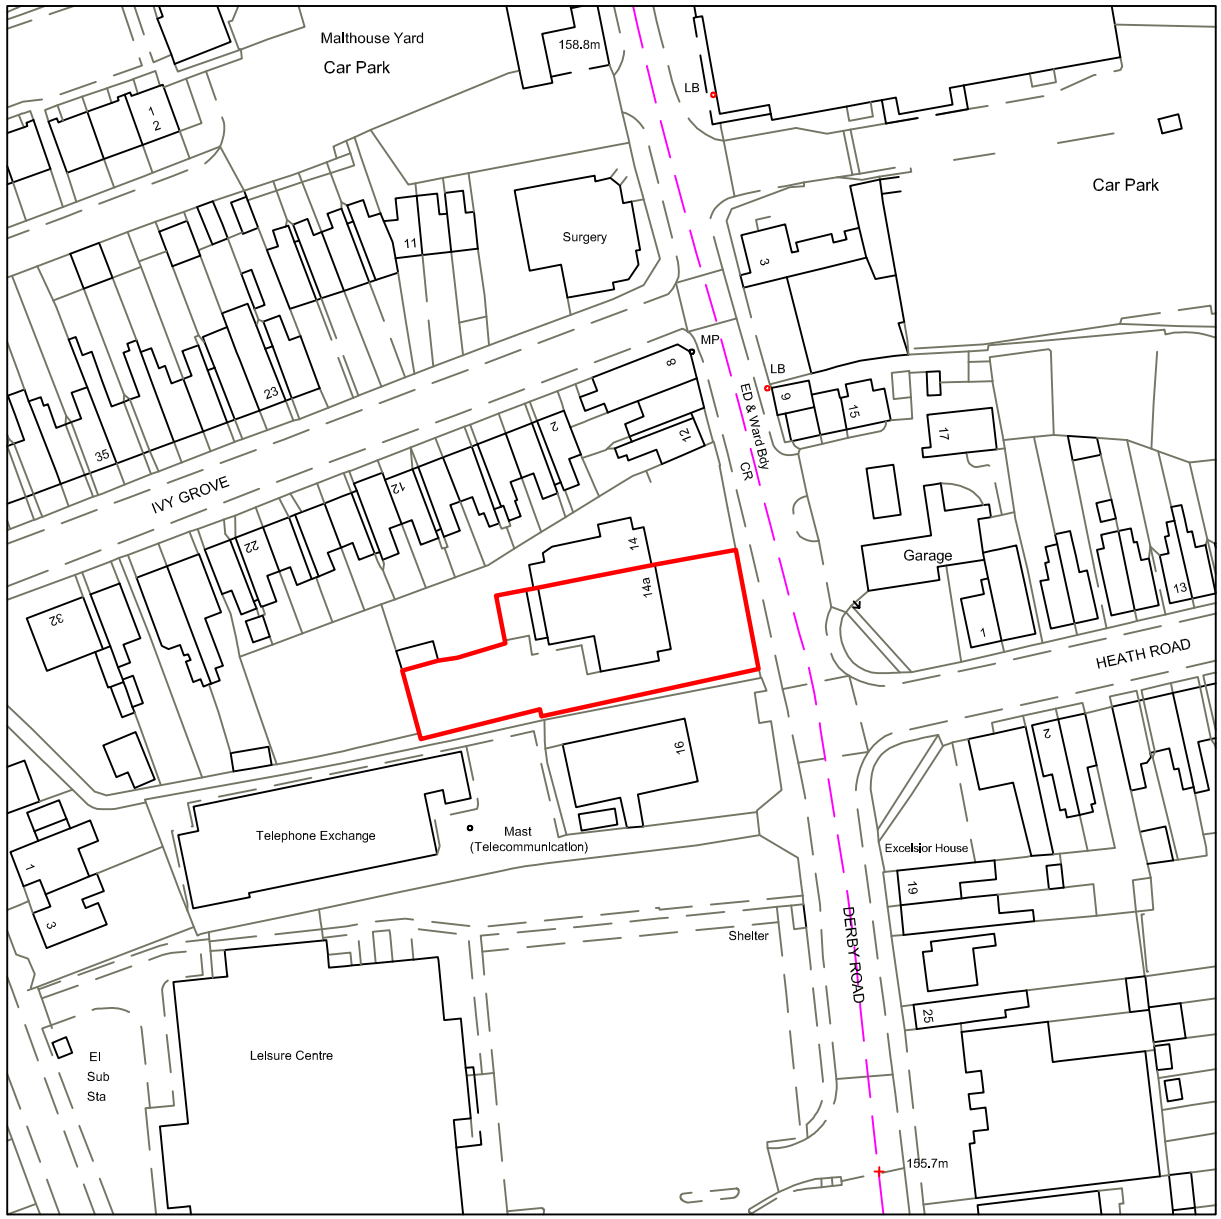

N

Ordnance Survey Map - Scale 1:1250

0 20 40 60 80 100

Metres

This drawing is for Client Approval only.

All measurements are to be checked on-site for validation and authenticity with layouts Indicative only

No amendments or copies are to be produced without prior consent from Rapleys LLP. Do not scale from drawing

Rev	Date	Revision

Client

Job Title
Ambivet, 14a Derby Road
Ripley DE5 3HQ

Drawing Title
Site Location Plan

Scale	Date	Drawn
1:1250@A4	9th Feb 2023	YC

RAPLEYS
York House, York Street,
MANCHESTER M2 3BB
Tel: 0870 777 6292 www.rapleys.co.uk

DRAWING NO. SLP01-AV14AD