82.28

79.6

FFL: 76.9

81.48

78.9

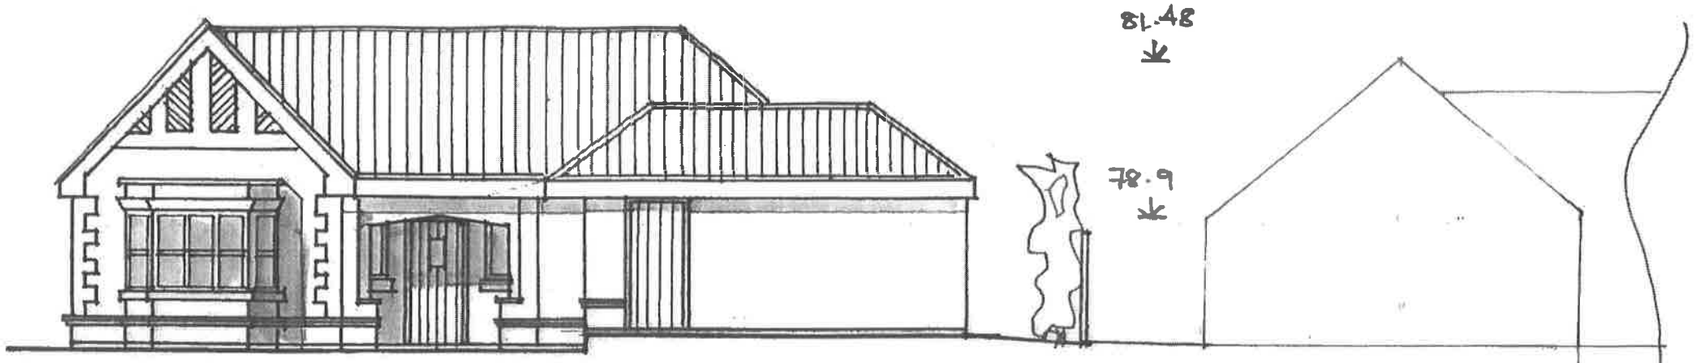

FRONT.
(A-A)

81.48

80.17.

78.36

81.1

82.28

78.7

FFL: 77.25

FFL 76.0

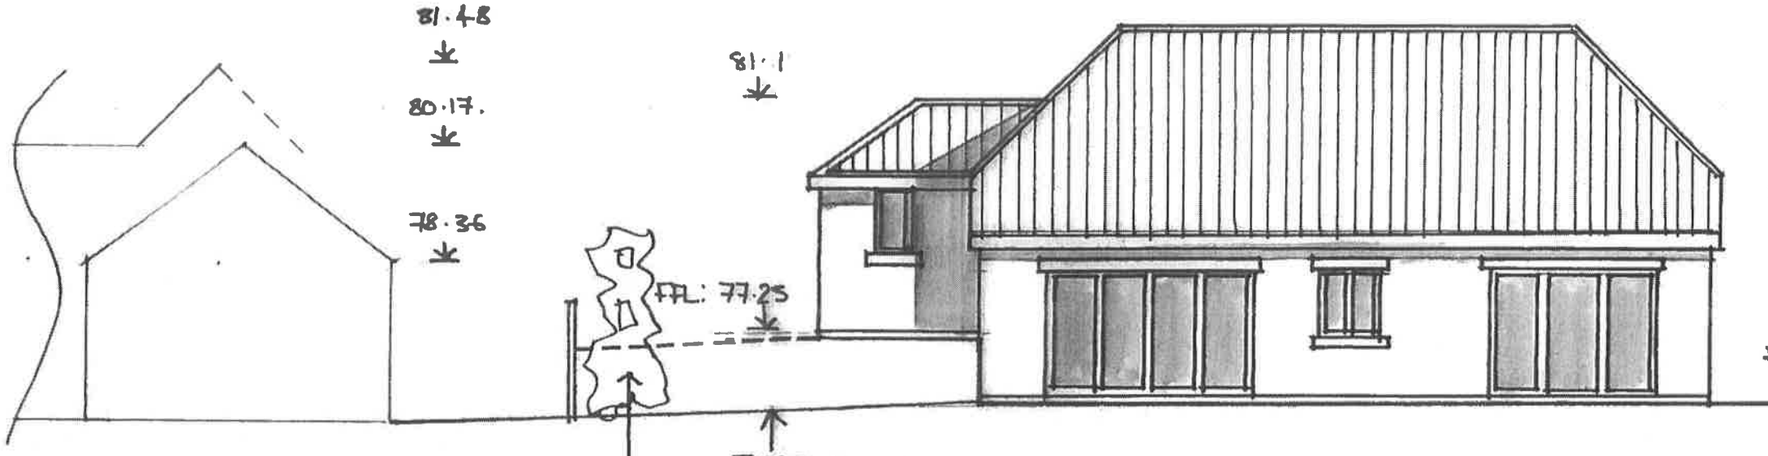

EXISTING GROUND LEVEL

HEDGE TO BOUNDARY RETAINED.

REAR.
(B-B)

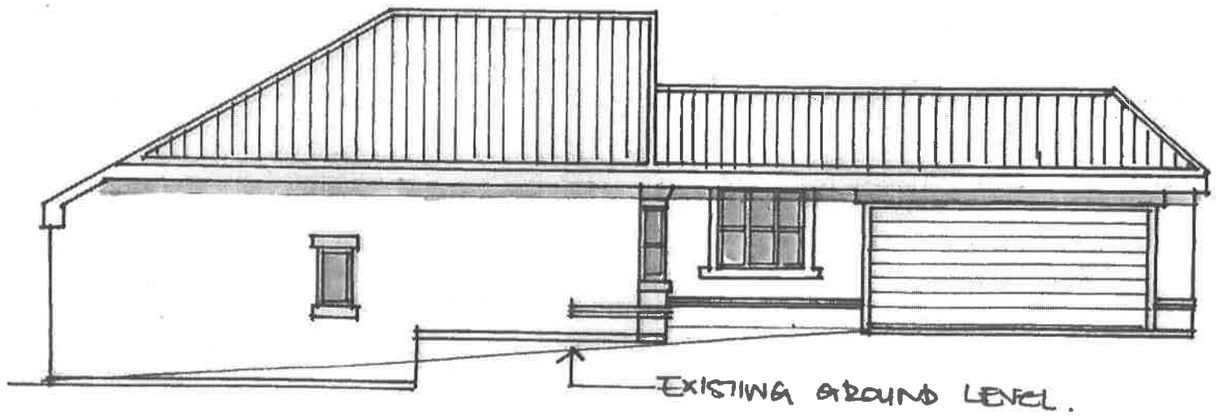

EXISTING GROUND LEVEL.

KITCHEN SIDE.

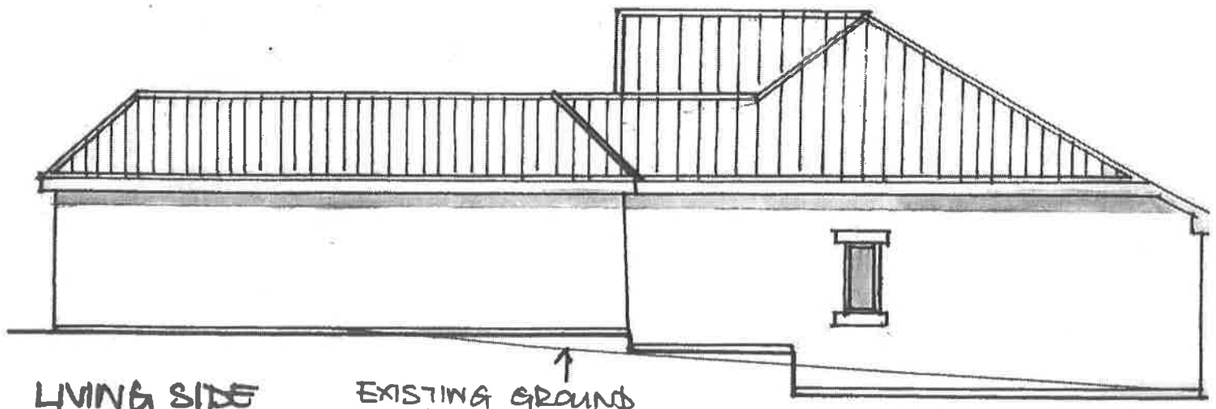

LIVING SIDE

EXISTING GROUND LEVEL

CLIENT: J.F. INVESTMENTS. EXISTING PLANS

PROJECT: 21 LIME AVENUE, DUFFIELD.

D.STACK, JULY 2017. S:1/100@A3.

Pg 2 of 4 REV A.