SCALE 1:50

ALL MEASUREMENTS IN MM.

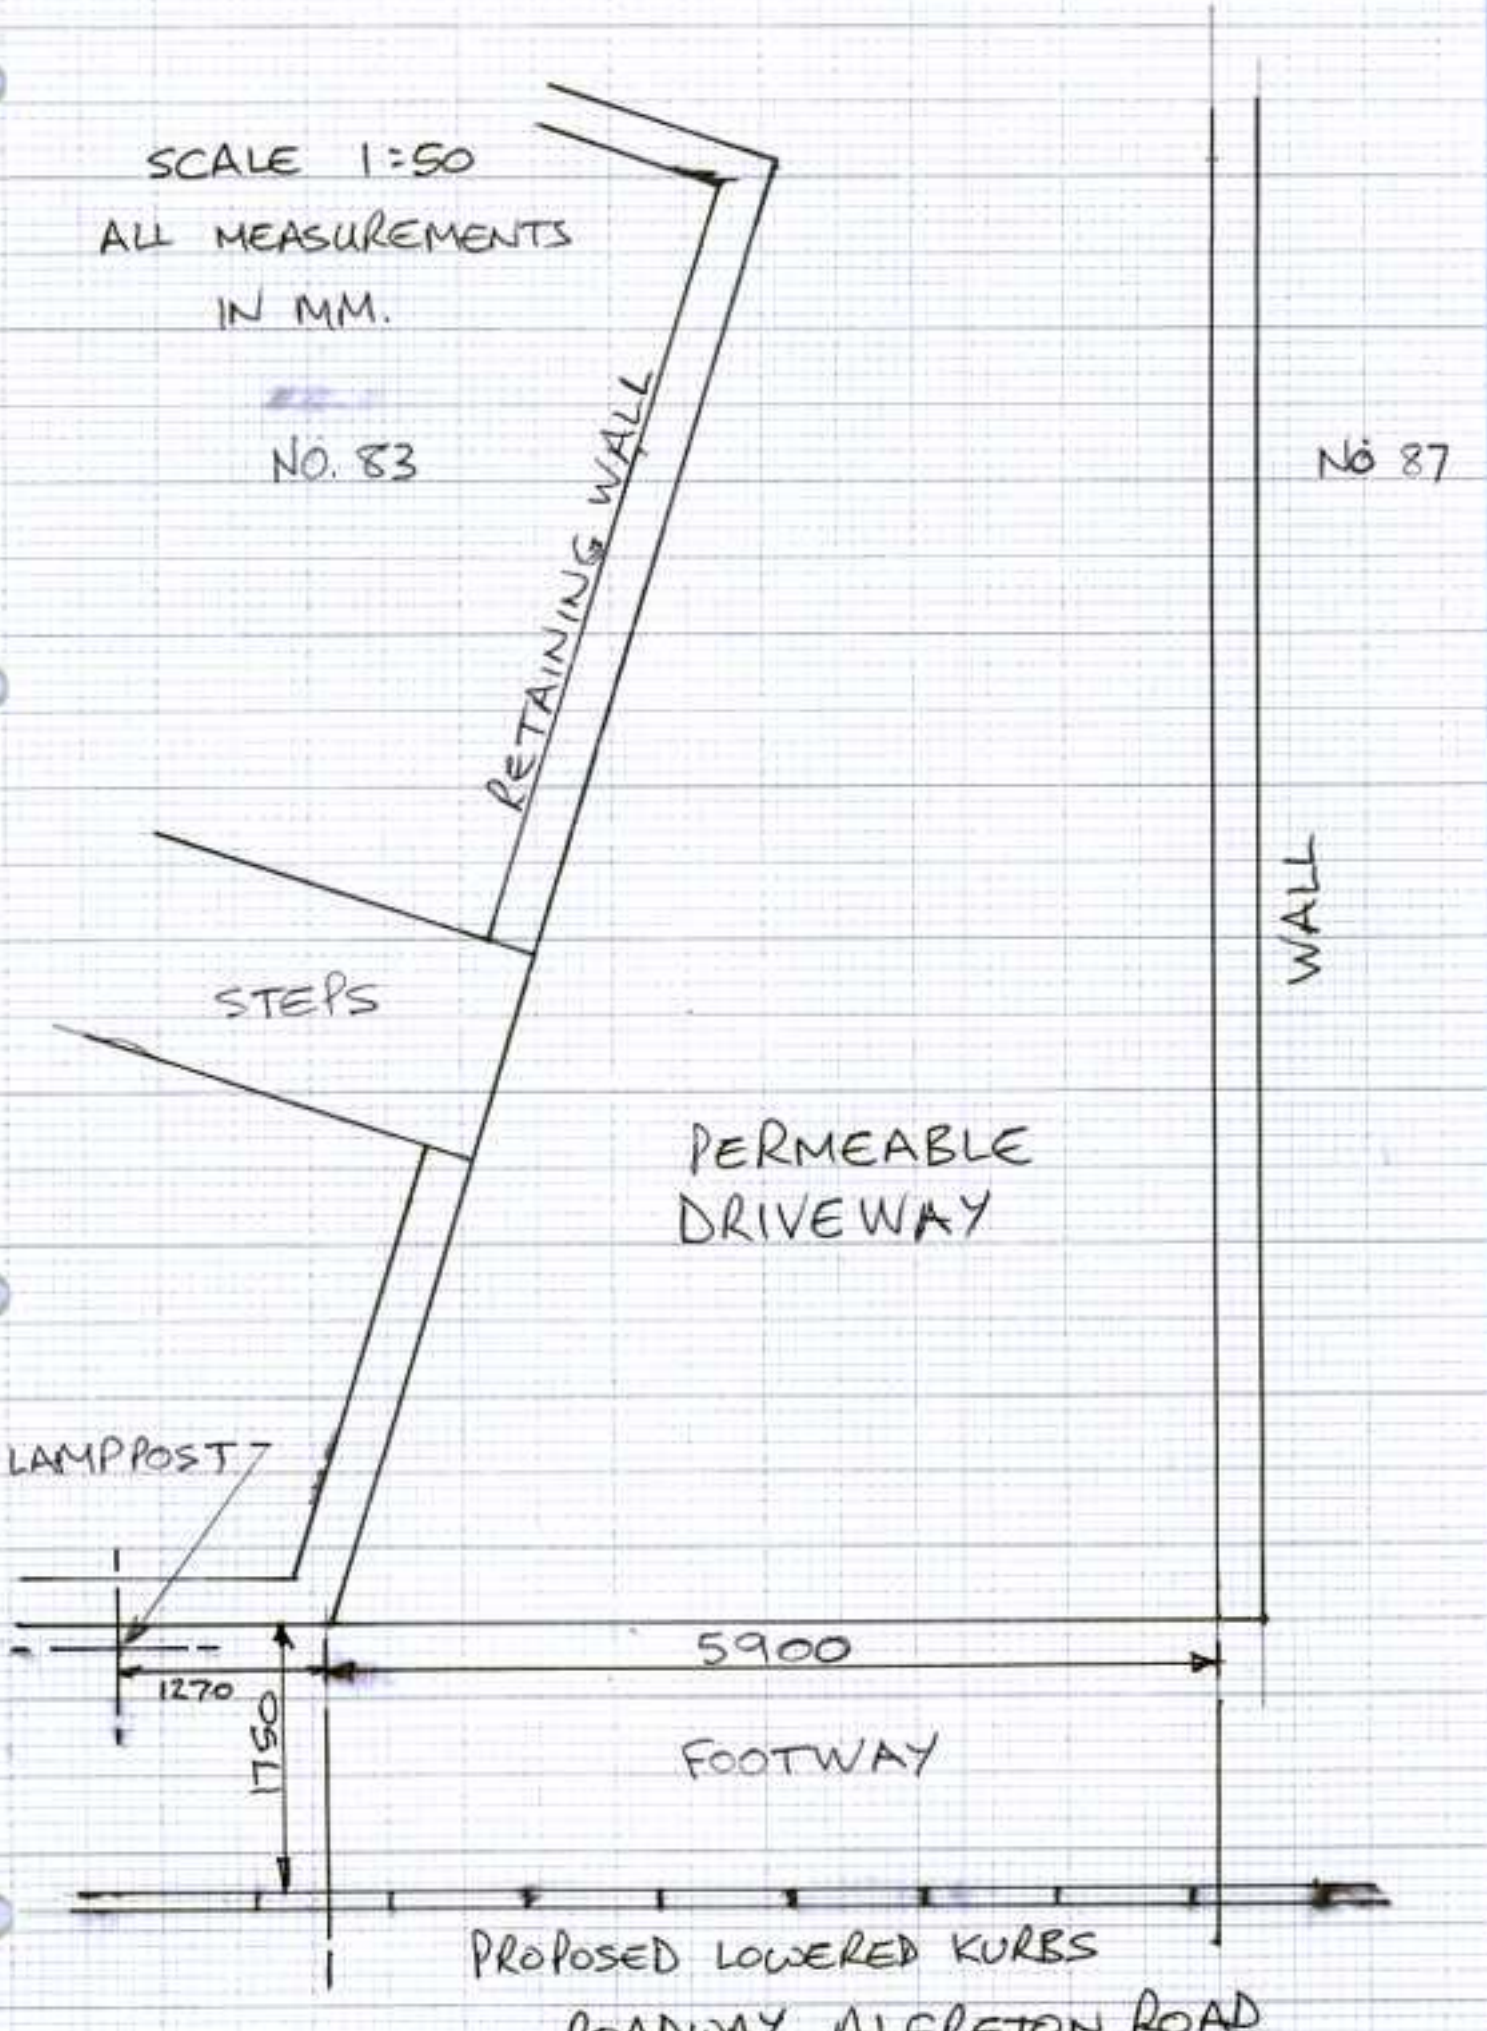

PROPOSED PLAN