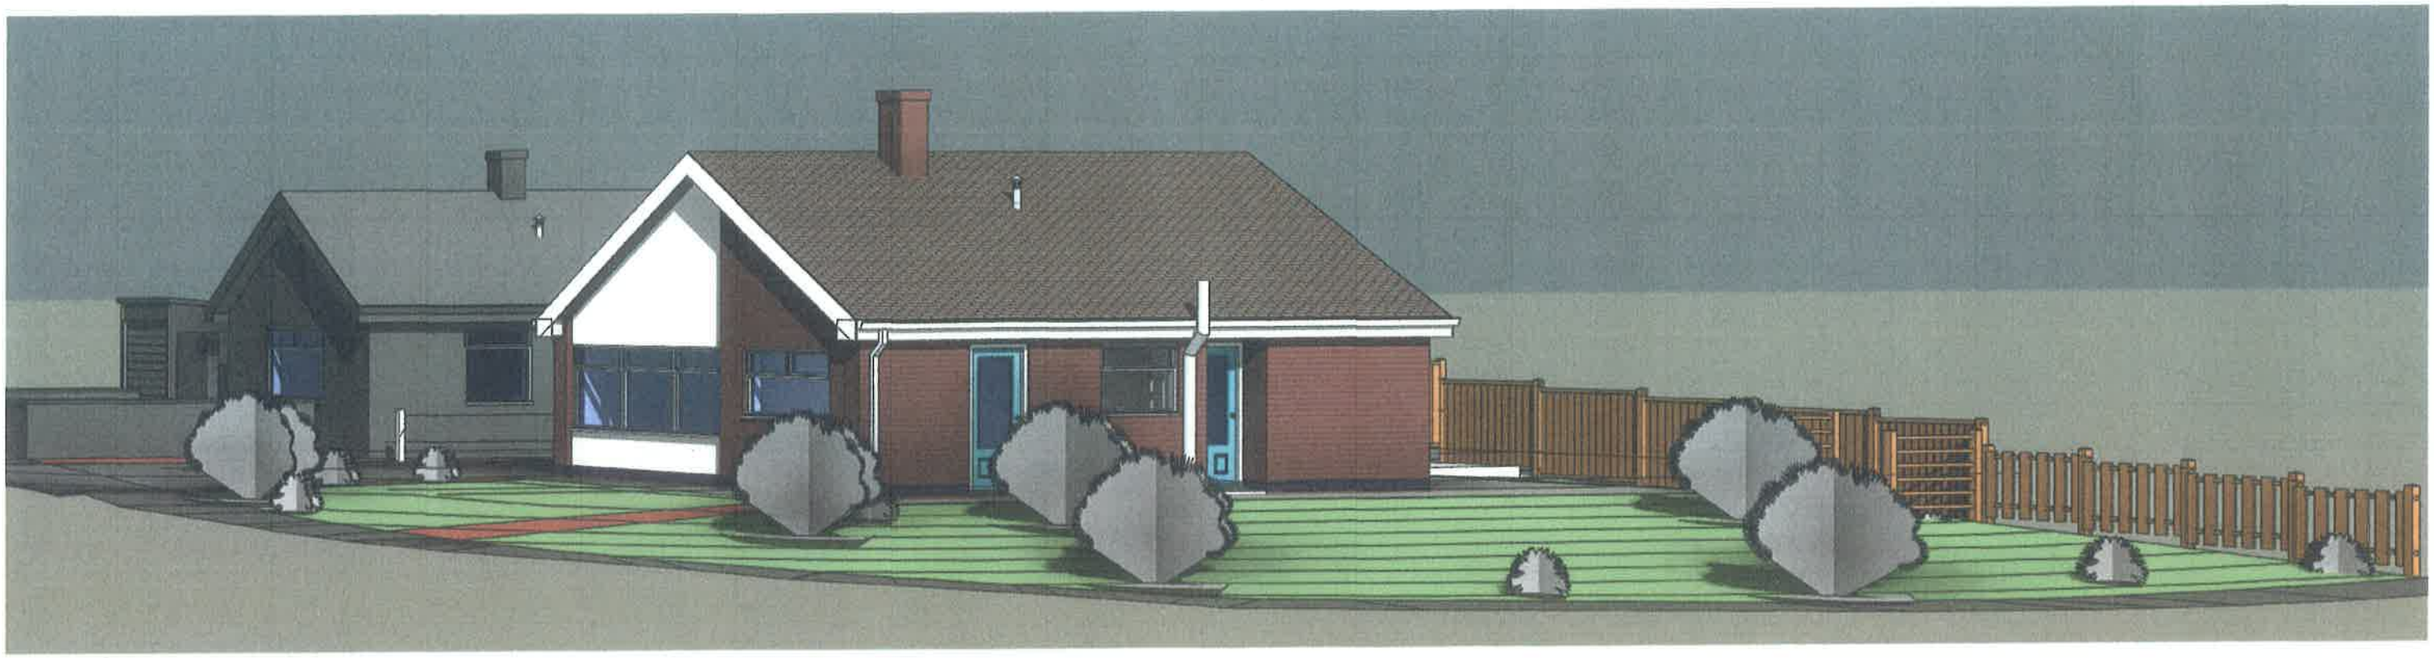

Rev.	Description	Date
	Revisions	

Mr & Mrs K Iley

Conservatory Extension

Existing 3D View

Project number	DD01_18	A103
Date	Feb 2023	
Drawn by	Author	
Checked by	Checker	Scale

21/02/2023 15:00:00 A3 Drawing Sheet