

2 Elevation 4 - Front

1 : 100

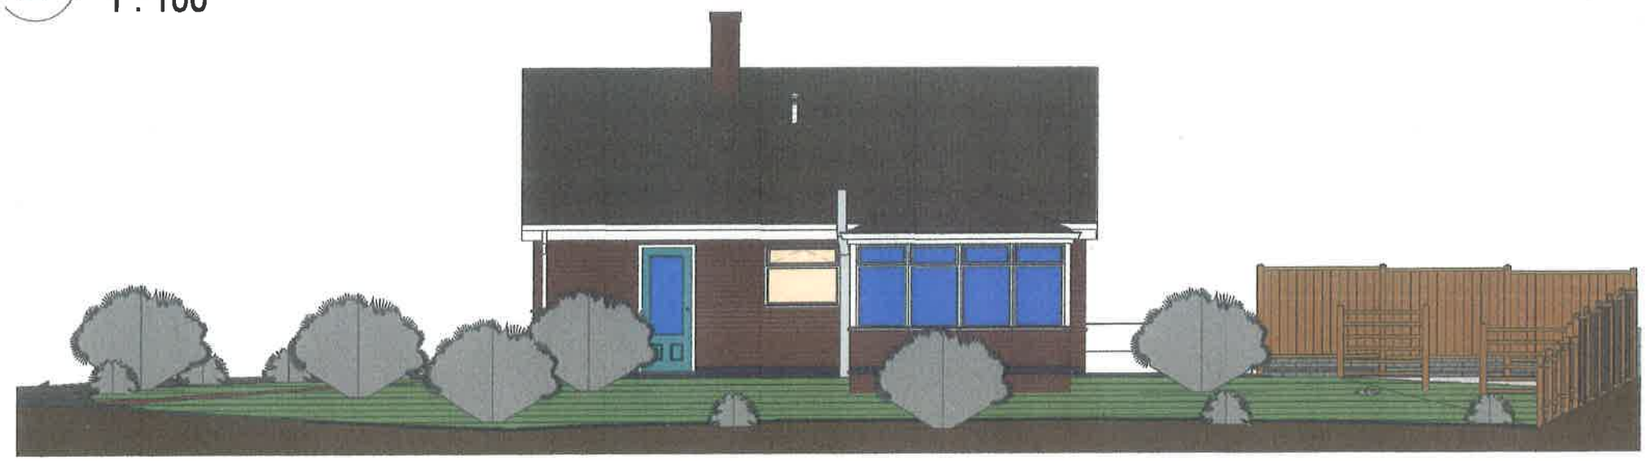

1 Elevation 5 - Side

1 : 100



3 Elevation 6 - Rear

1 : 100

Rev.	Description	Date
	Revisions	

Mr & Mrs K Iley

Conservatory Extension

Propposed Elevations

Project number	DD01_18	A202	
Date	Feb 2023		
Drawn by	Author		
Checked by	Checker	Scale	1 : 100

21/02/2023 14:51:18 A3 Drawing Sheet