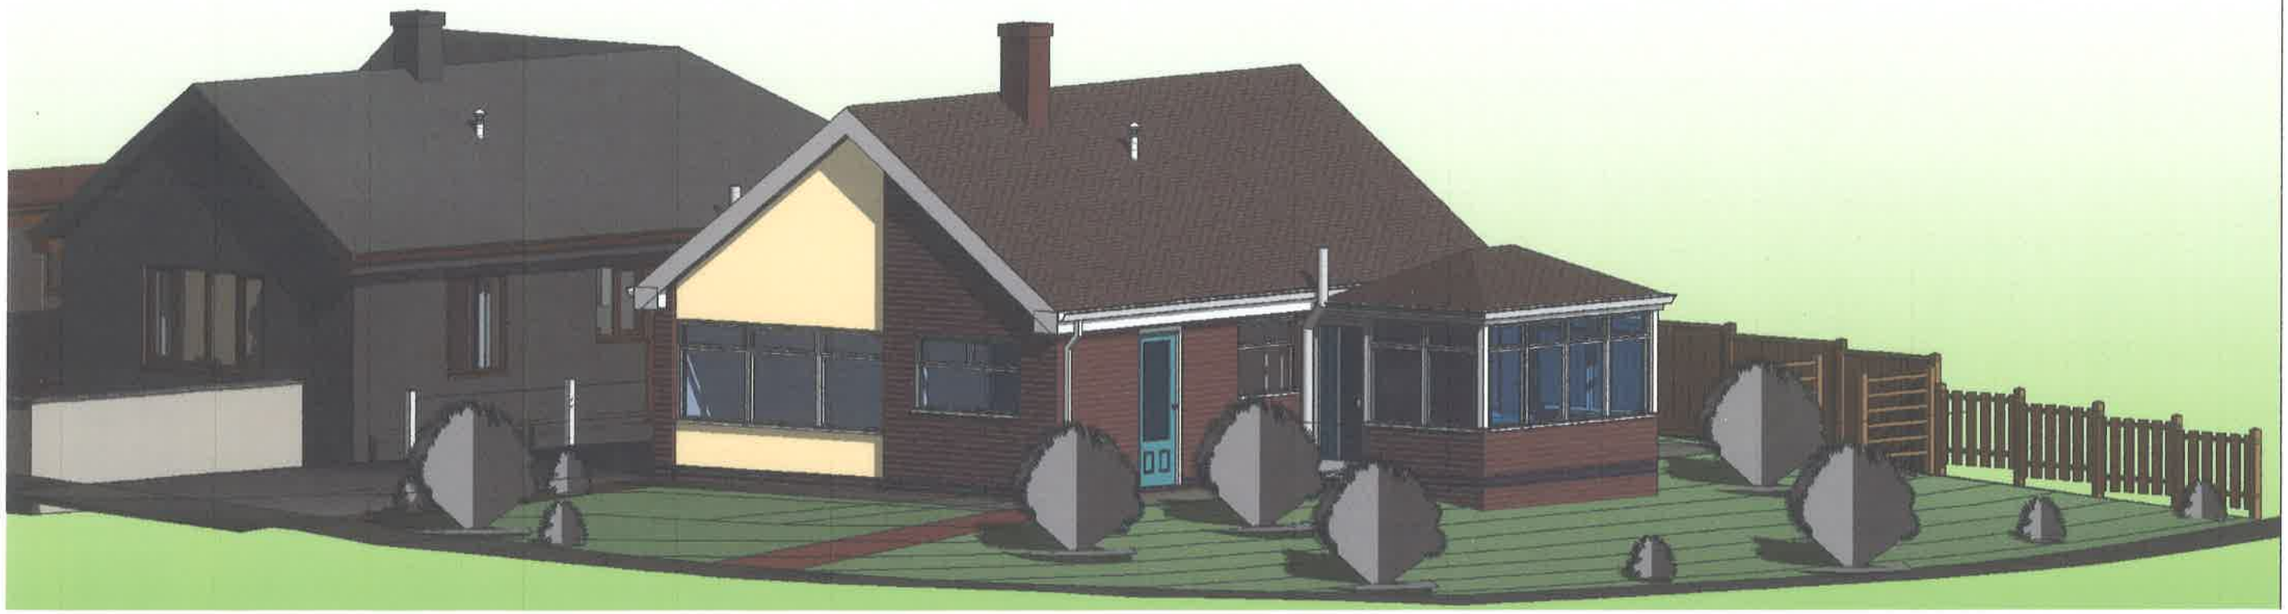

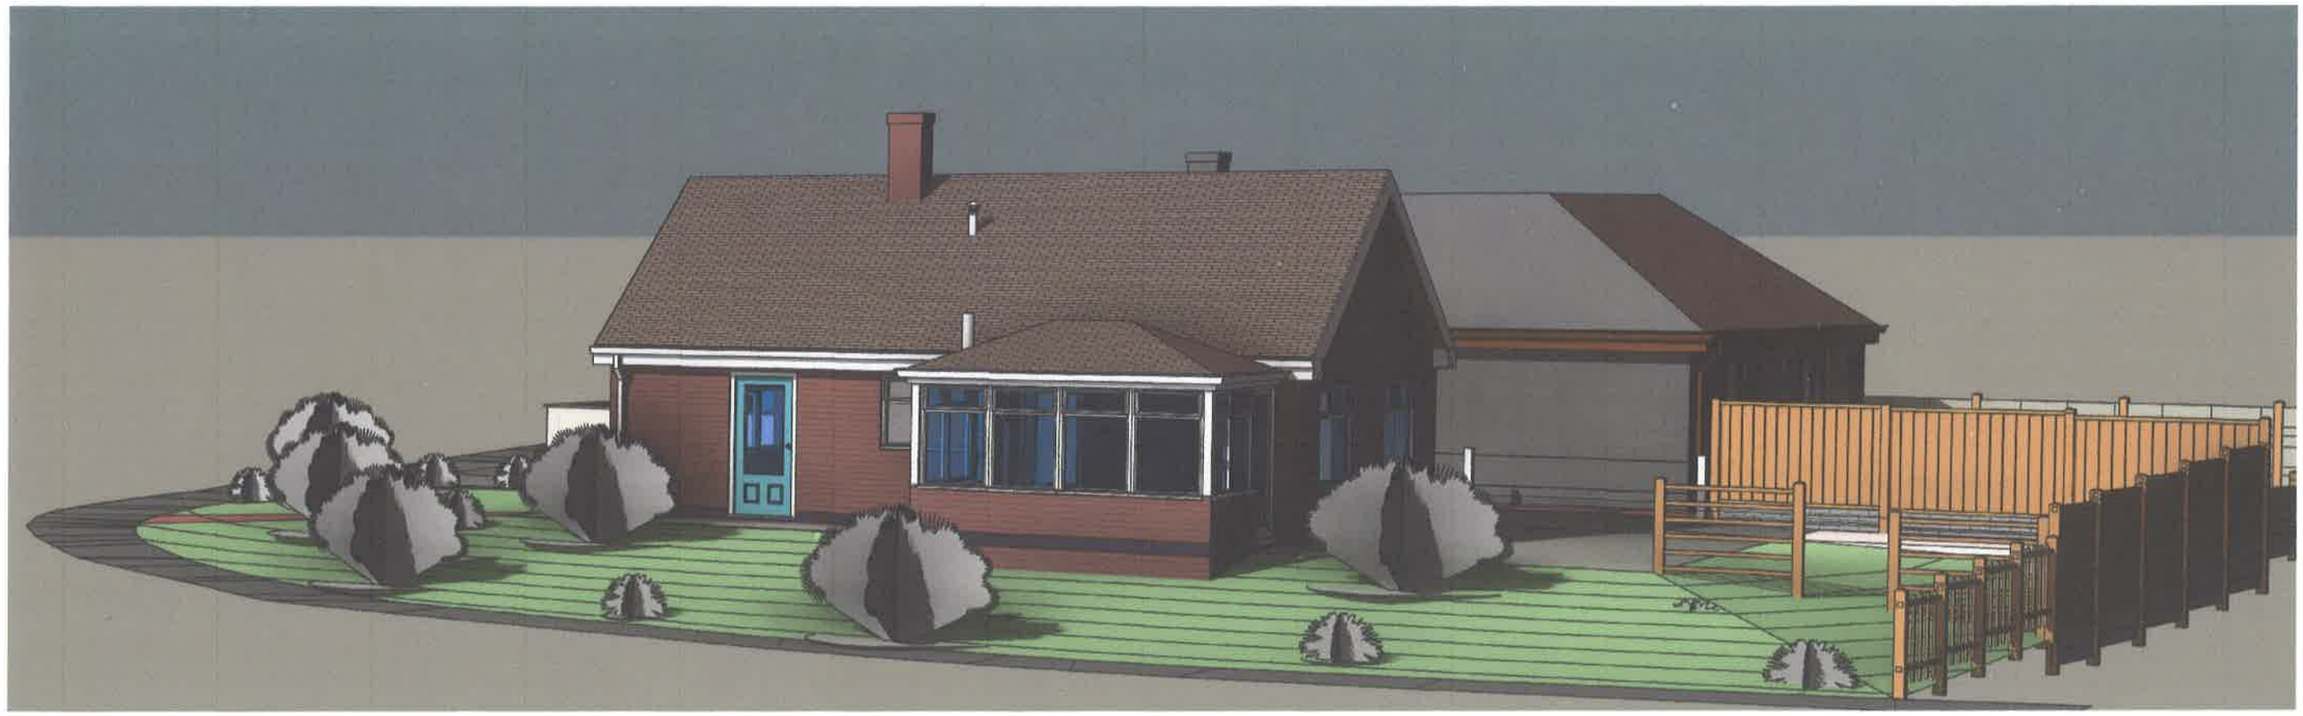

Rev.	Description	Date
	Revisions	

Mr & Mrs K Iley

Conservatory Extension

Proposed 3D Views

Project number	DD01_18	A203
Date	Feb 2023	
Drawn by	Author	
Checked by	Checker	Scale

21/02/2023 14:47:52 A3 Drawing Sheet