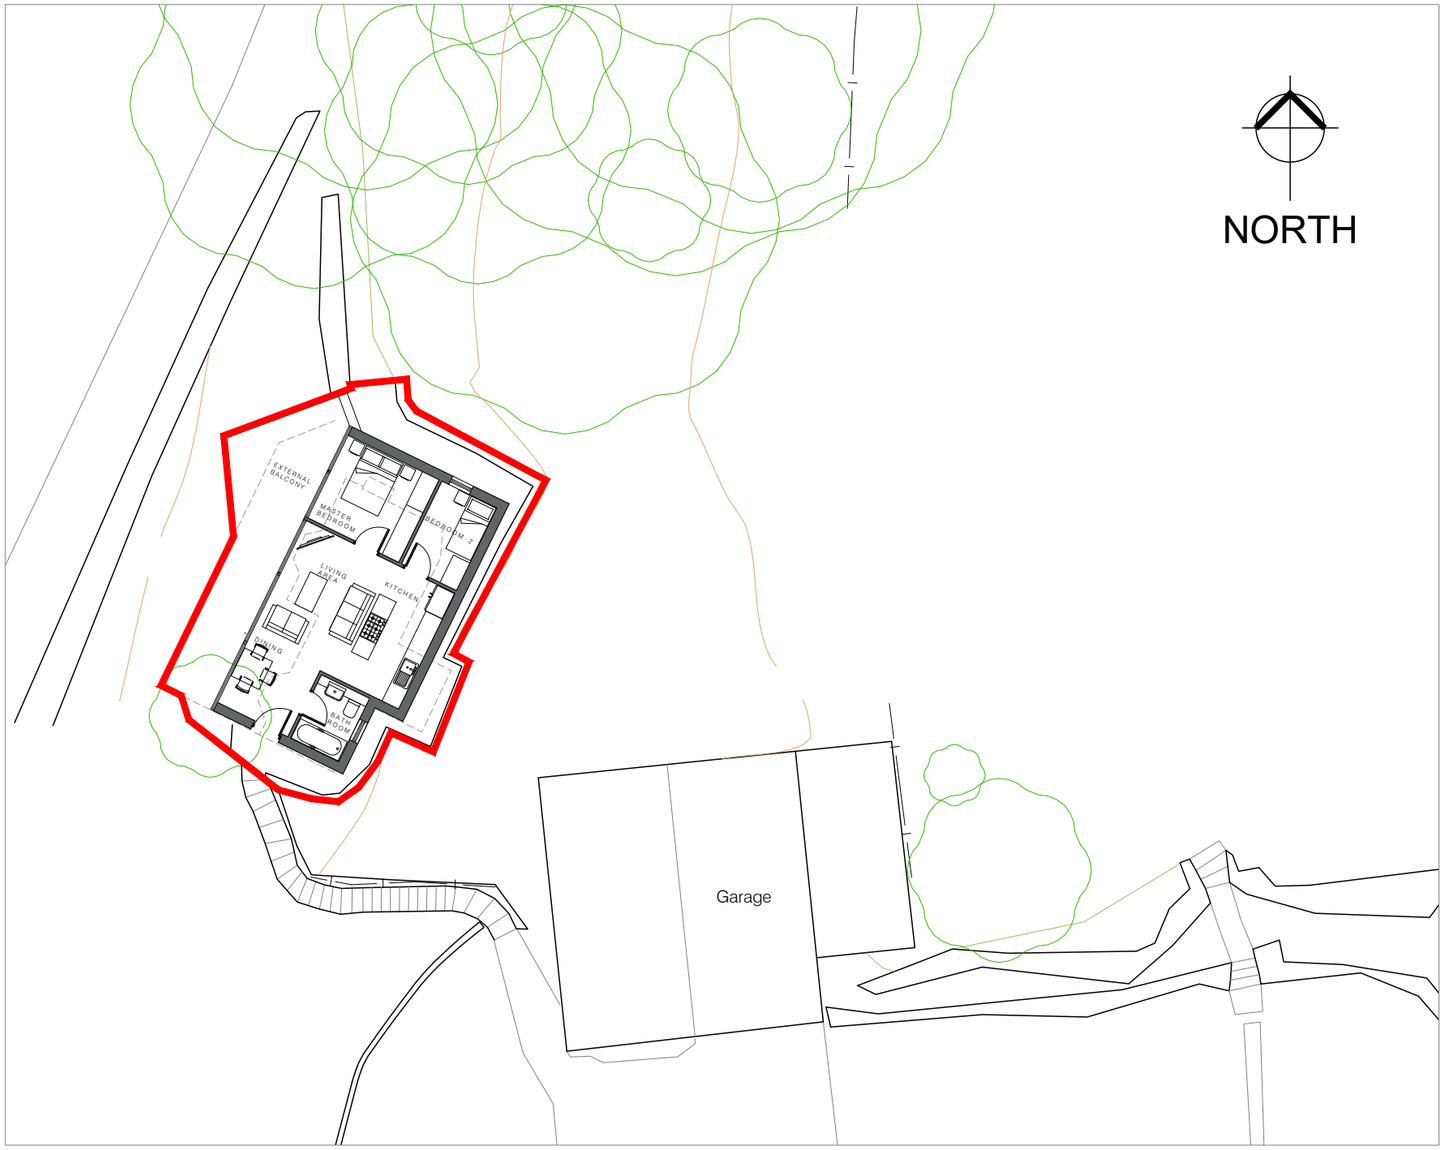

Site Plan as Proposed

Scale - 1:200

Rev.	Description	Date	By	Chk'd
P2	Second Issue	10-02-23	JB	MM
P1	First Issue	08-11-22	DF	DE

MATTHEW MONTAGUE ARCHITECTS

The Cheese Factory . Longford Lane . Longford . Ashbourne . Derbyshire . DE6 3DT

Tel: 01335 330510 . info@matthewmontague.co.uk . www.matthewmontague.co.uk

Manor Quarry, Eaton Bank
Duffield, Derbyshire

Site Plan as Proposed

MMA PROJECT REF	SCALE(S)	PAPER SIZE	DRAWN BY
1938	1:200	A3	DF

PROJECT	ORIGINATOR	ZONE	LEVEL	TYPE	ROLE	NUMBER
MQD	MMA	Z1	ZZ	DR	A	01005

STATUS	SUITABILITY DESCRIPTION
D5	ISSUED FOR PLANNING

REVISION	REVISION DESCRIPTION
P2	PRELIMINARY

This document is copyright of Matthew Montague Architects. If in doubt ASK. Drawing measurements shall not be obtained by scaling. Verify all dimensions prior to construction. Immediately report any discrepancies on this document to the Architect. This document shall be read in conjunction with associated models, specifications and related consultant's documents.