


GARAGE TYPE 04 FLOOR PLANS AND ELEVATIONS

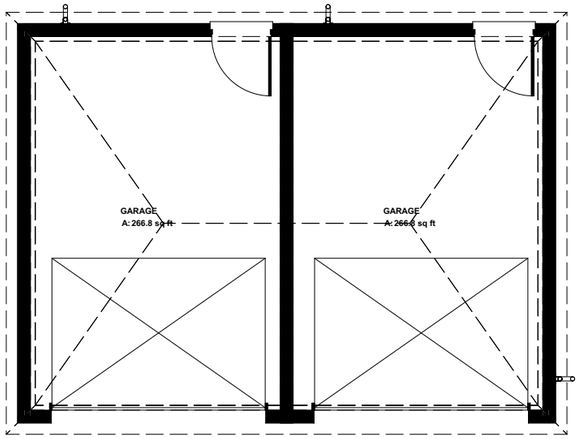


GARAGE FLOOR PLAN TYPE 04 1:100

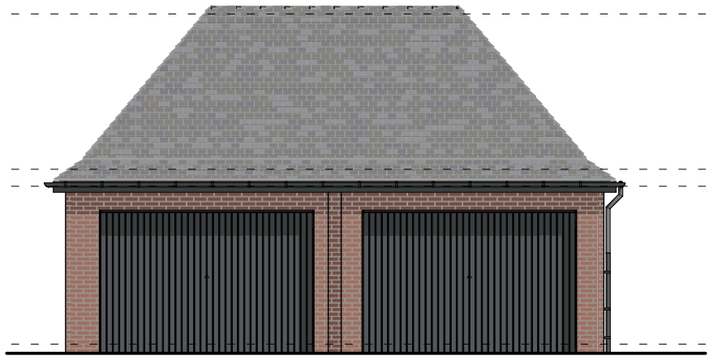


GARAGE TYPE 04 (G4) FRONT 1:100

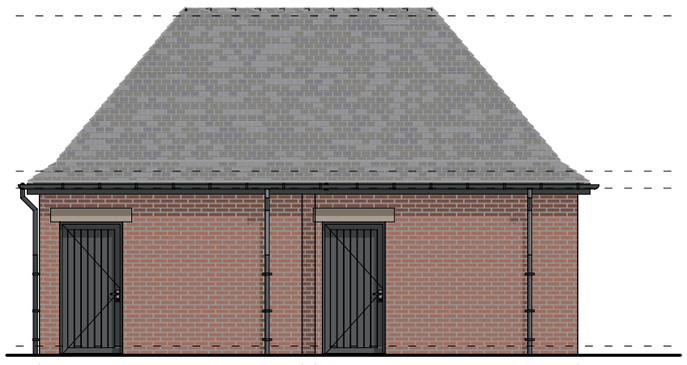

GARAGE TYPE 04 REAR 1:100

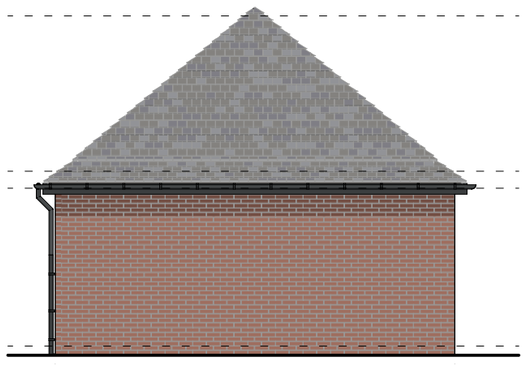

G4 SIDE 01 1:100

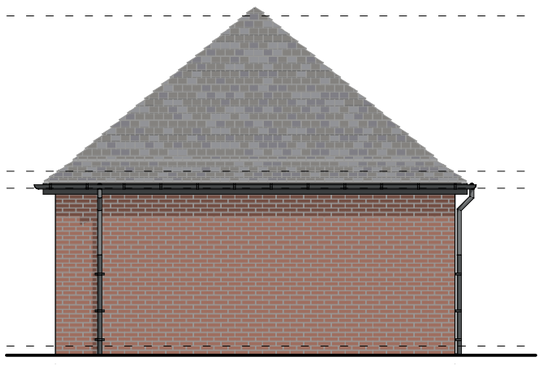

G4 SIDE 02 1:100

COPYRIGHT ©
This drawing is copyright and issued to you in confidence. It must not be copied, used or disclosed, in whole or in part, to third parties without our written permission. It remains the property of DCL Consulting (Midlands) Ltd and must be returned on request.

DIMENSIONS NOTE:
All dimensions are in millimetres unless stated otherwise. If in doubt ask. Do not scale from this drawing.

SURVEY NOTE:
Drawing based on inherited information. All dimensions and levels to be checked prior to any work commencing on site.

NOTE:
FITOUT WORKS DRAWING TO BE READ IN CONJUNCTION WITH THE LATEST RETAIL PLAN:

(INSERT REFERENCE HERE)

GENERAL NOTES:
1. Any changes to the drawn drawing during construction should be recorded and reported to DCL Consulting (Midlands) Limited immediately.
2. All works by the contractor must be carried out in a way such that all requirements under the heath and safety at work act are satisfied.
3. All work to be carried out in compliance with the requirements of the relevant statutory authorities and regulations.

0m 1 2 3 4

SCALE 1:100

Materials

- Stone Lintels & Cills: Ashover (Birchover) grit stone.
- Garage Doors: Hormann 2001 Vertical RAL 7012.
- Roof tiles: Marley Ashmore concrete interlocking smooth grey tile.
- Front door: Smart Architectural Aluminium RAL 7012.
- Brickwork: Kansas Red Multi 65mm.
- Window Frames: PVCU Inset Frame RAL 7012.

Rev.	By.	Date.	Description.

dcl
DCL CONSULTING (MIDLANDS)LIMITED
79 BELPER ROAD
DERBY, DE1 3ER
TEL:07714512324
davidcleveley1@gmail.com

CLIENT.
Ivygrove Developments Ltd.

PROJECT.
Land at Oakerthorpe, DE55 7LP

DRAWING TITLE.
GARAGE TYPE 04 FLOOR PLANS AND ELEVATIONS

SCALE.	SHEET SIZE.	DRAWN BY.	CHECKED.
1:100	A3	PJ	DC

PROJECT NUMBER_DRAWING ID_REVISION.
1217_139

DATE.	STATUS.
20/02/2023	PLANNING