



ground floor plan

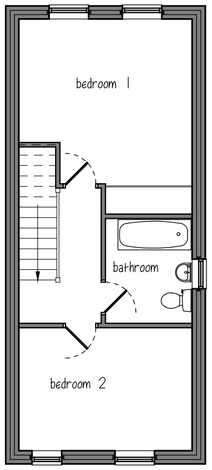


first floor plan

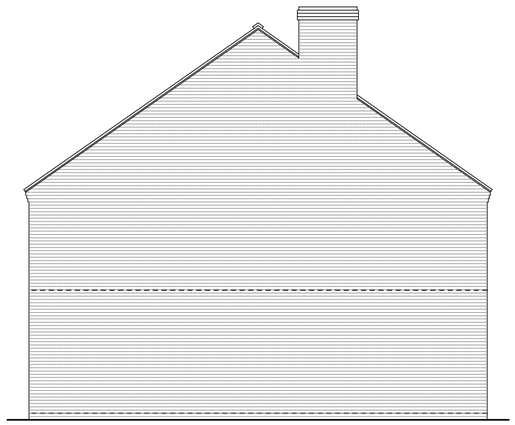


side elevation



front elevation

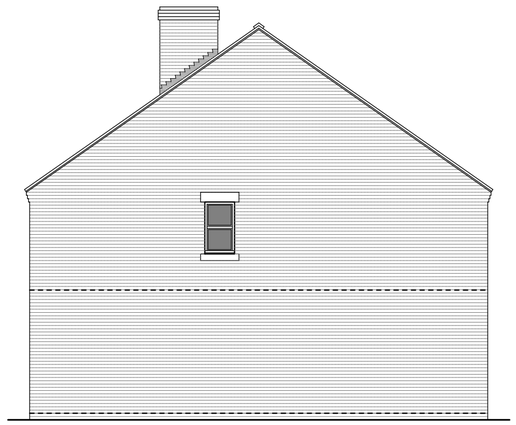

side elevation

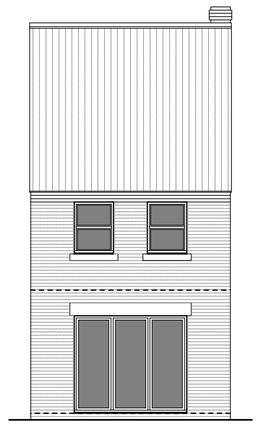


rear elevation

Plot 1
2 bed dwelling = 80m2

proposed external materials


Marley Ashmore smooth grey interlocking tiles
Old Pluckley Blend facing bricks
Black rainwater goods with guttering on rise & fall brackets
Cream upvc windows & french doors
Composite steel front entrance doors in green or blue

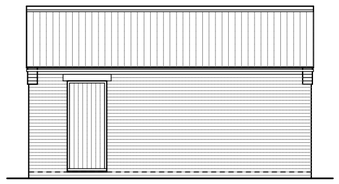


side elevation



front elevation

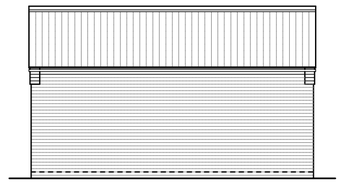


side elevation

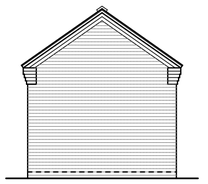

rear elevation




front elevation

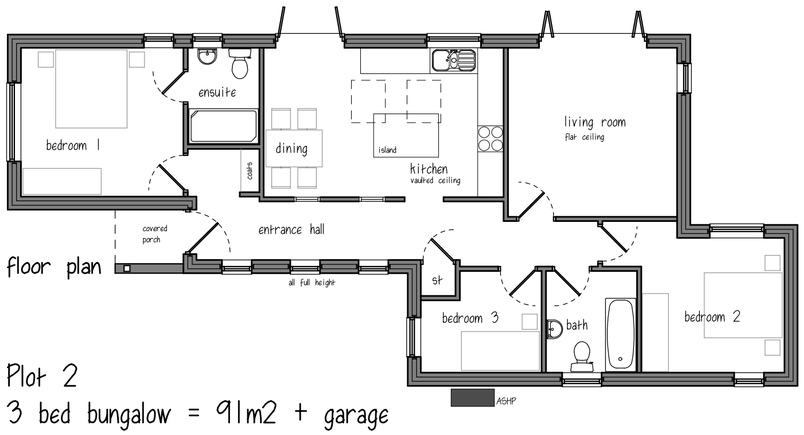

floor plan

Plot 2
3 bed bungalow = 91m2 + garage

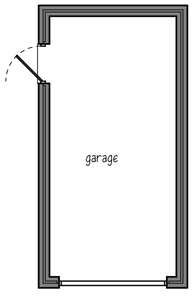

floor plan



side elevation



rear elevation



side elevation

A	Plot 2 redesigned	21/02/23
B	Minor changes to Plot 2	24/02/23
REVISIONS		DATE

CLIENT WILSON & SON HOMES LIMITED
ADDRESS 62 DERBY ROAD - SWANWICK
PROJECT PROPOSED RESIDENTIAL DEVELOPMENT
DRAWING SCHEME DESIGN - DWELLINGS
SCALE 1:100 at A2
DATE DECEMBER 2022
DWG No. PA/22-005 SK 81 102 B

PILKINGTON ARCHITECTURE
29A STRETTEA LANE
HIGHAM
ALFRETON
DERBYSHIRE
DE55 6EJ

Tel : 01773 843333
jon@pilkington-architecture.co.uk

This drawing is copyright.
Contractors must check all dimensions on site, working only from grid & figure dimensions.
Discrepancies must be reported to the designer before work is done.