CE COOP Langley Mill

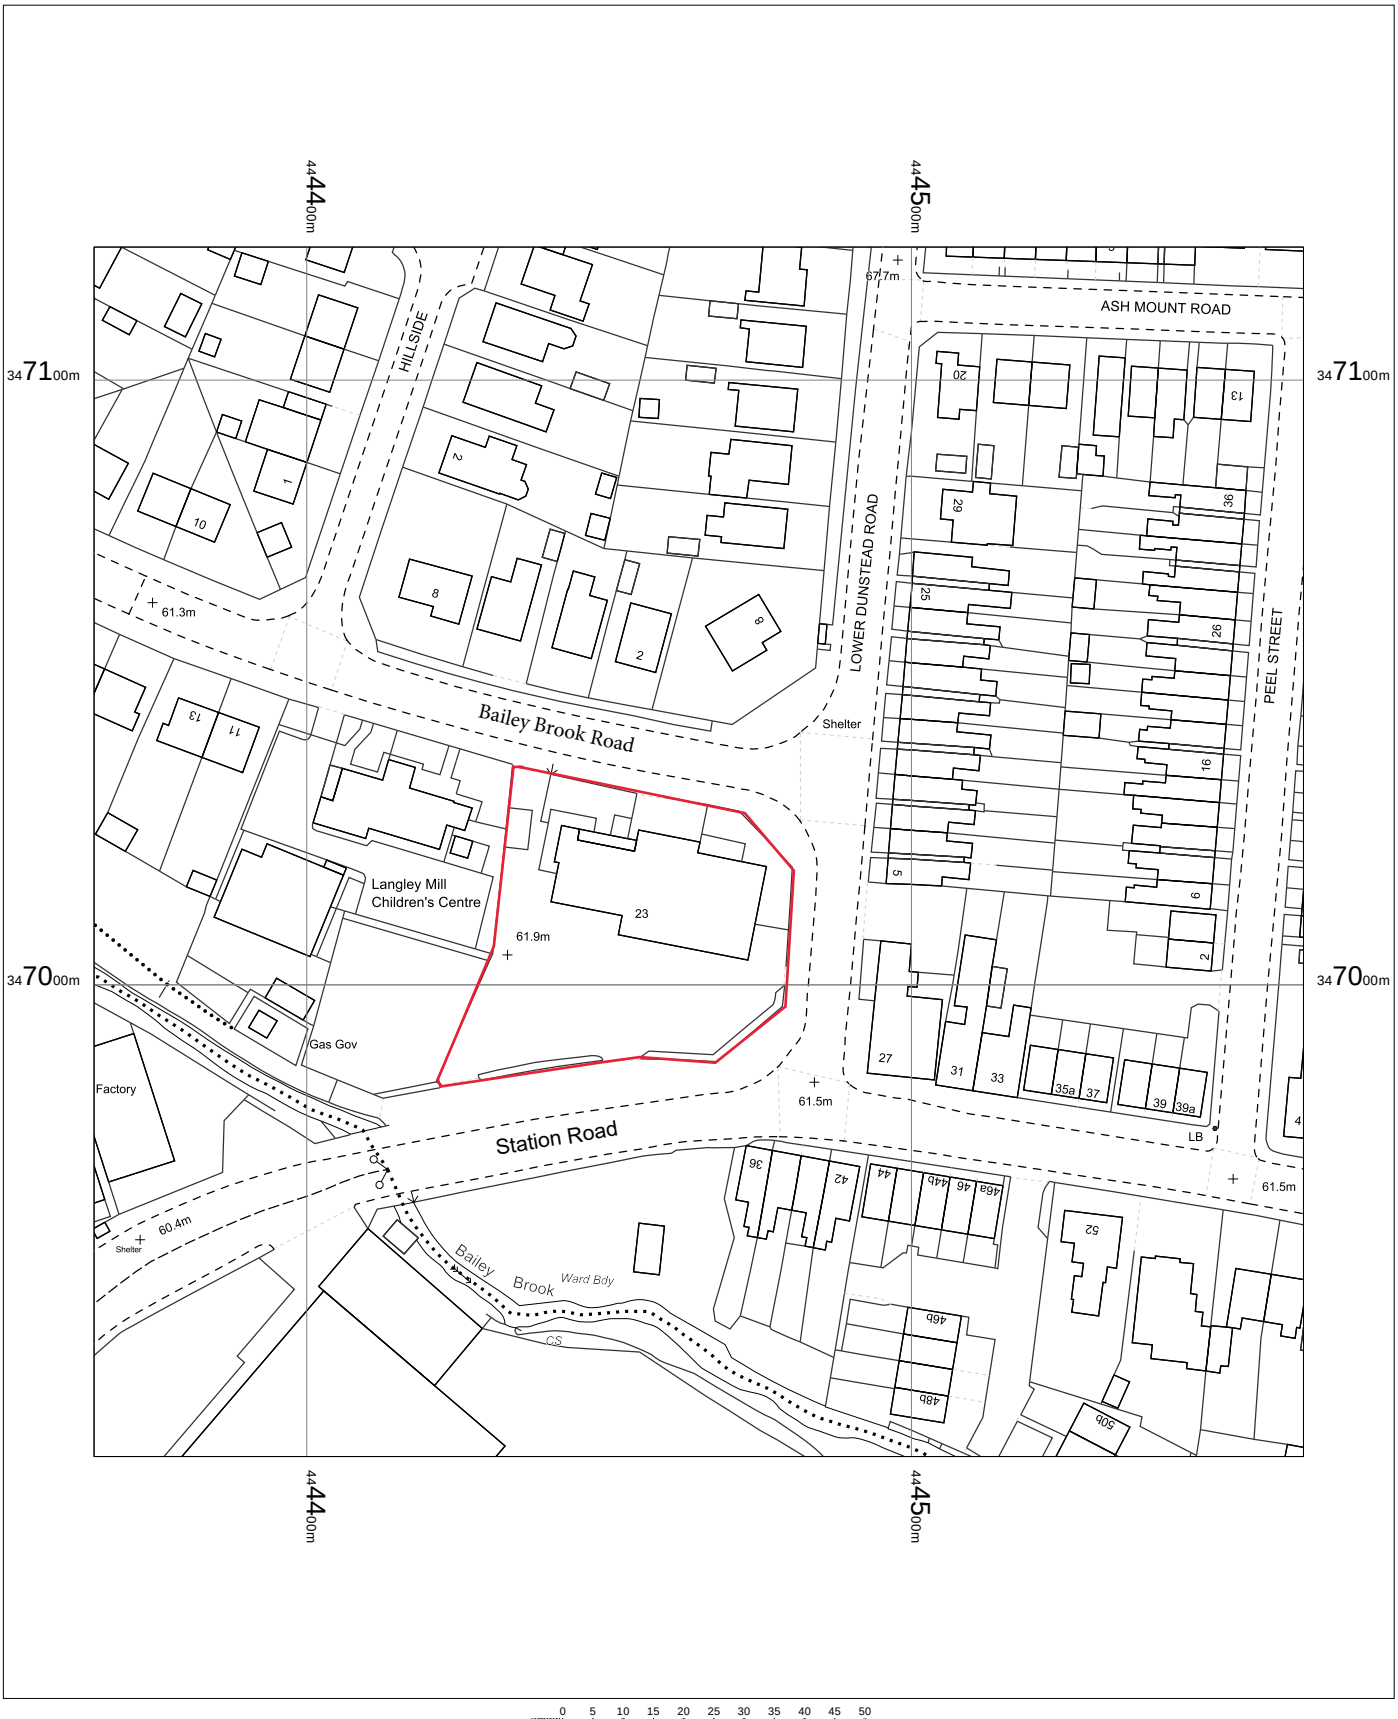

23 Station Road
Nottingham
NG16 4BG

OS MasterMap 1250/2500/10000 scale
Wednesday, February 1, 2023, ID: BW1-01084014
maps.blackwell.co.uk

1:1250 scale print at A4, Centre: 444465 E, 347022 N

©Crown Copyright Ordnance Survey. Licence no. 100041041

N

BLACKWELL'S
MAPPING SERVICES
PERSONAL & PROFESSIONAL MAPPING
www.blackwellmapping.co.uk
TEL: 0800 151 2612
maps@blackwell.co.uk