central COOP

Central England COOP
LANGLEY MILL (Store: 100703)
Station Road
Nottingham
NG16 4BG

External _v6_ Planning

SPENCER SIGNS

Central England COOP - Langley Mill - Station Road, Nottingham, NG16 4BG

Copyright Spencer Signs Ltd. 2023

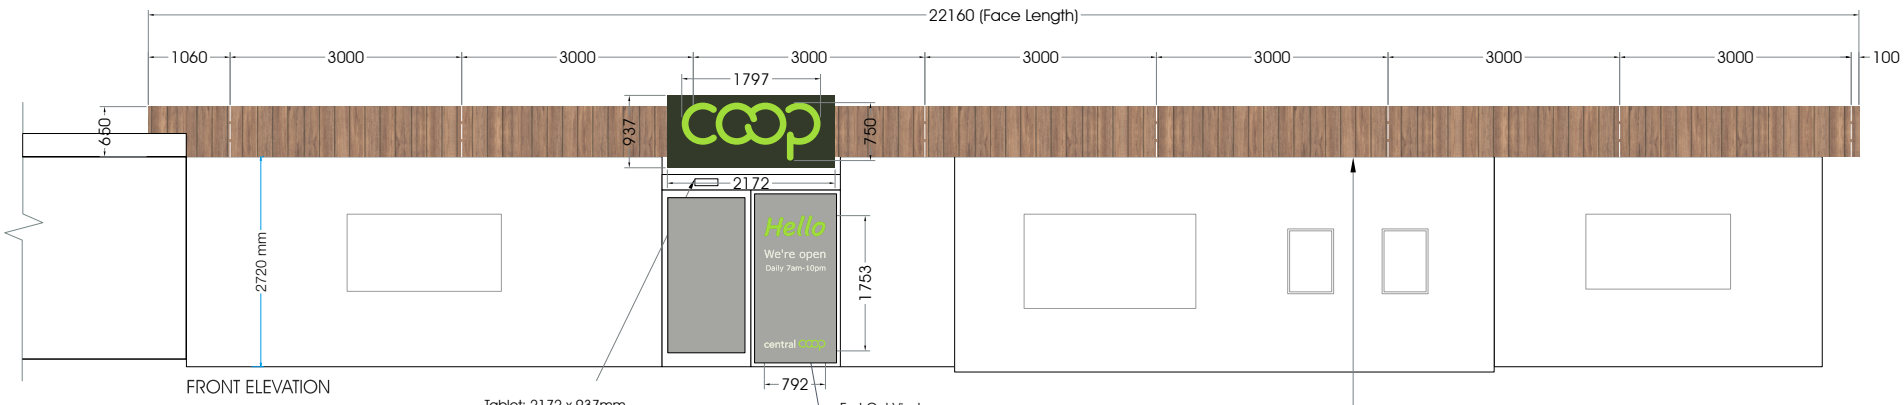

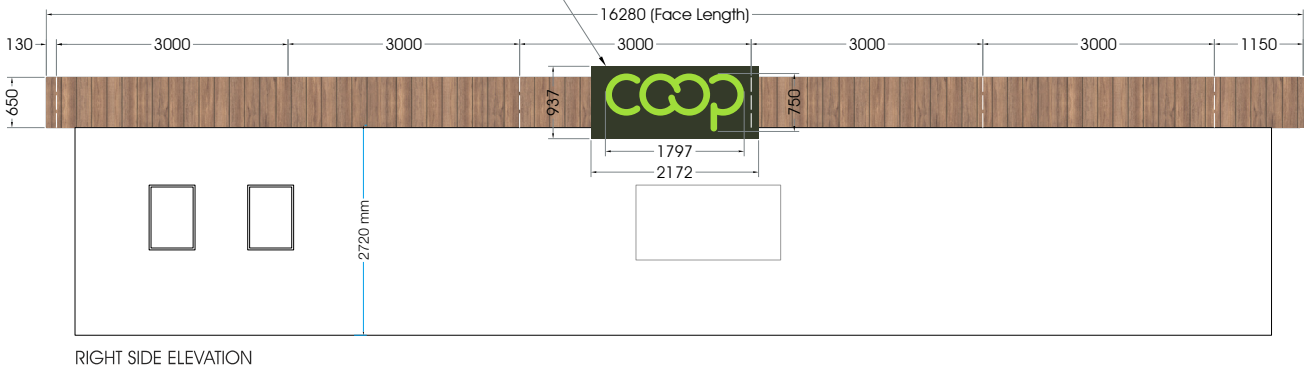





0 5 10

SCALE BAR METRES 1:100

Sign No. Type:	**Front & RHS Fascia** **As per section Drawing 84190** **Specification** **Back Panel - Wraparound Fascia** **1no. 3mm Folded Aluminium tray with digital printed Wood Effect Vinyl to the face & returns with overlaminate**
Sizes	**38440 x 650mm (Wrapped Length)** **Returns: 40mm**
Fixing Details	**Fix to existing plywood fascia using aluminium angle** **Tablet** **2no. 3mm Folded aluminium tray powder coated to RAL 6035** **Fret cut to the face with 5mm Green 6T-81 Acrylic with 25mm rebated fixing flange.** **NOT BACKED OFF** **Backtray: 2mm Aluminium**
Sizes	**Size: 2172 x 937mm** **Returns: 80mm**
Illumination	**Internal LED illumination to 'COOP' letters**
Fixing Details	**Tablets to sit on top of the Timber Panel.** **Fixed through backtray and top hat fixings**

Sign No.	**Glazing Graphics**
Type:	**Hello** **1no. Fret cut vinyl** **Hello/Hours/central coop Graphics Reverse applied to glazing**
Sizes	**Colours: P376c/Daisy White**
Fixing Details	**792 x 1165mm** **Reverse applied to glazing panel.**

This Drawing & information contained may not be copied or used without prior consent from Spencer Signs. Colour shown may not accurately match any colour references. Sizes in mm unless stated otherwise.

SPENCER SIGNS
Unit 1, 70 Scarborough St., Hull, HU3 4TG
Tel. 01482 325767
www.spencersigns.co.uk
email: design@spencersigns.co.uk

DRG. NO. 84215-C	Date 23/01/23	Checked ✓	
Drawn By CW	Scale 1:100@A4	Drawing Status Planning	

Rev.	Date	Initial	Revision Detail
A	25/01/2023	CW	Tablet over Entrance
B	02/02/2023	CW	RHS full Wooden Tray
C	21.02.23	TB	SHOWED COLOURS FOR HELLO

Specification checked and approved for Production By (sign & print name)

Typeface(s)/Colours

RAL 6035 | Green Acrylic 6T-81 | Daisy White C10M7 Y11K0 | C M Y K

General Notes:

Central England COOP - Tablet & Timber Fascia Design

TYPICAL SECTION DETAILS

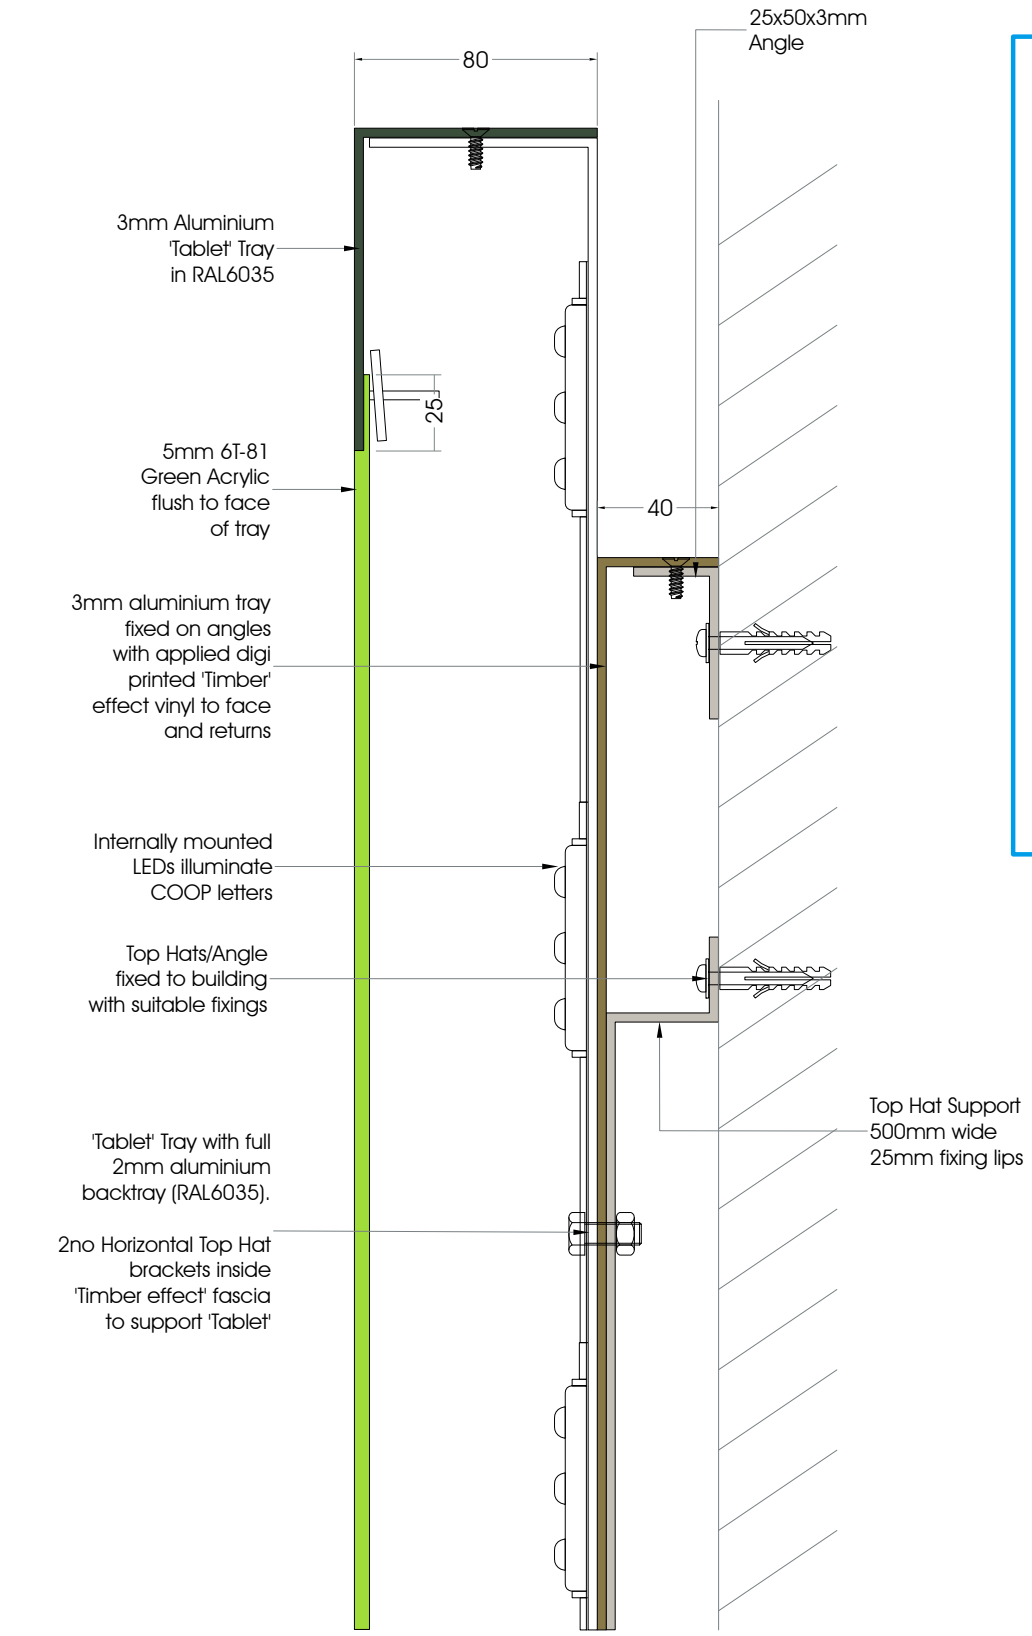

Shown 200%

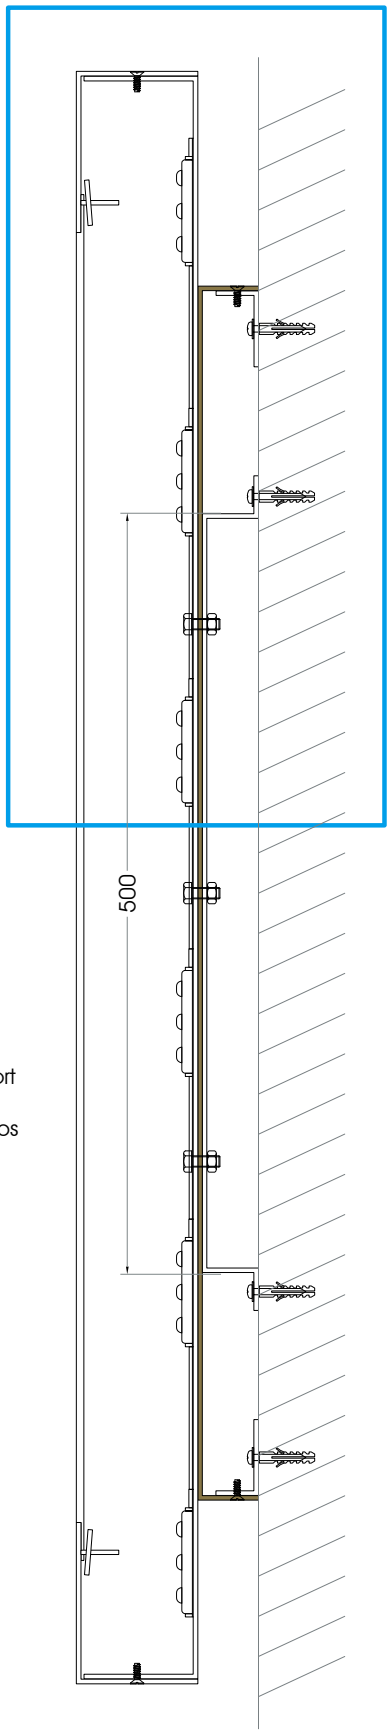

Shown 1:5@A4

NOTES

Depending on the substrate/fascia the fixings above will be used to fix the signage to the existing substrate/fascia. Different or special fixings will be detailed separately on site specific drawing if used. The existing substrate/fascia will be inspected prior to installation, the fixings used are subject to the fitters discretion.

This Drawing & information contained may not be copied or used without prior consent from Spencer Signs. Colour shown may not accurately match any colour references. Sizes in mm unless stated otherwise.

SPENCER SIGNS
Unit 1, 70 Scarborough St., Hull, HU3 4TG
Tel. 01482 325707
www.spencersigns.co.uk
email: design@spencersigns.co.uk

DRG. NO.	Date	Checked
84190-B	19/01/23	✓
Drawn By	Scale	Drawing Status
CW	See Dwg	Production

Rev.	Date	Initial	Revision Detail
A	19/01/2023	CW	Top Hat Updated
B	20/01/2023	CW	COOP text flush faced 5mm acrylic

Specification checked and approved for Production By (sign & print name)

Typeface(s)
Colours

RAL 6035 | Green Acrylic 6T-81

Central England COOP - Langley Mill - Station Road, Nottingham, NG16 4BG

Copyright Spencer Signs Ltd. 2023



QTY 1

Customer Parking



Proposed Parking Sign



Existing Customer Parking

Sign No.	Car Park Sign
Type:	Flat ACM panels with applied vinyl printed detail to face.
Sizes	400 x 400mm Returns: 3mm
Fixing Details	Face fixed to brick wall to replace existing.
Illumination	Non Illuminated

This Drawing & information contained may not be copied or used without prior consent from Spencer Signs. Colour shown may not accurately match any colour references. Sizes in mm unless stated otherwise.

SPENCER SIGNS
Unit 1, 70 Scarborough St., Hull, HU3 4TG
Tel. 01482 325767
www.spencersigns.co.uk
email: design@spencersigns.co.uk

DRG. NO.	Date	Checked
84216-B	23/01/23	✓
Drawn By	**Scale**	**Drawing Status**
CW	NTS	Production

Rev.	Date	Initial	Revision Detail
A	08.02.23	TB	Revised Parking
B	20.02.23	TB	Revised Parking

Specification checked and approved for Production By (sign & print name)

Typeface(s)/Colours

P376C 6T-81 Green Acrylic | Forest Green PMS 2410 RAL6035 | Daisy White C10M7 Y11K0 | C M Y K

General Notes:

Central England COOP - Langley Mill - Station Road, Nottingham, NG16 4BG

Copyright Spencer Signs Ltd. 2023

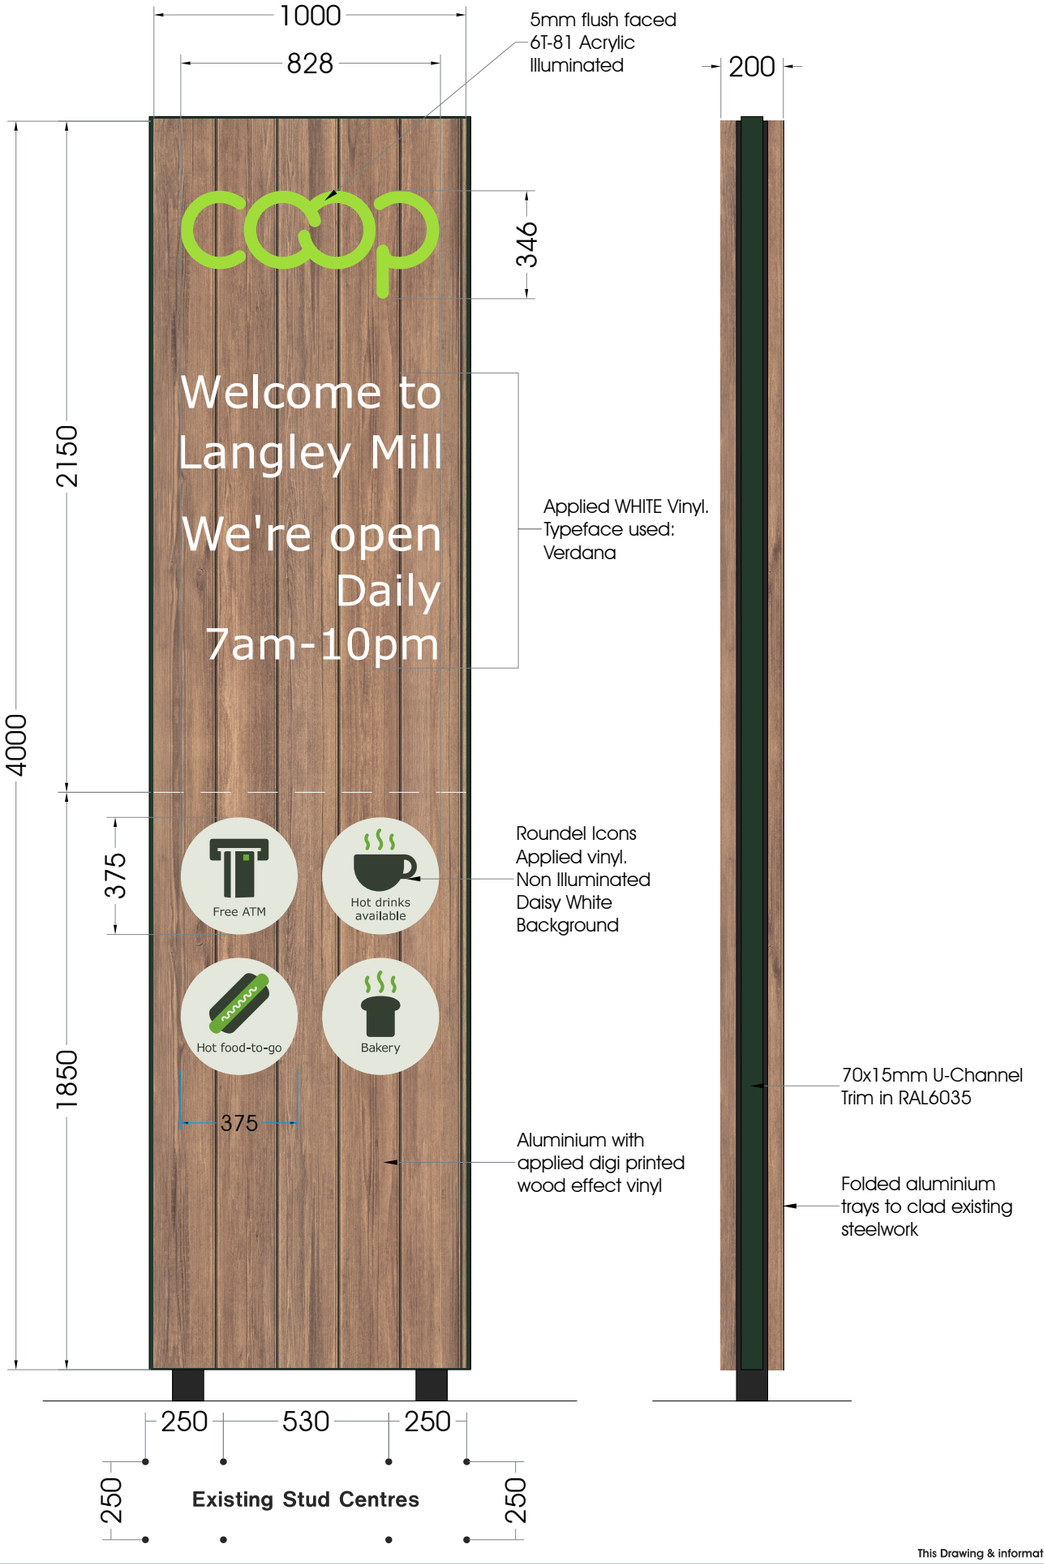

Sign No.	Totem Sign
Type:	As per section Drawing 84194 Folded aluminium trays to clad existing steelwork, complete with applied digi printed wood effect vinyl to face and returns. COOP to be fret cut flush faced 5mm 6T-81 Acrylic. (Illuminated) Welcome & Open Hours to be applied White vinyl. (Non Illuminated) Roundels to be applied vinyl Daisy White (Non Illuminated)
Sizes	1000 x 4000mm Returns: 200mm Total
Fixing Details	Trays csk fixed to existing steel posts complete with 70x15mm U-Channel trim finished in RAL6035.
Illumination	Internal LED face illumination to 'COOP' letters only.

Photo Impression



Nightview

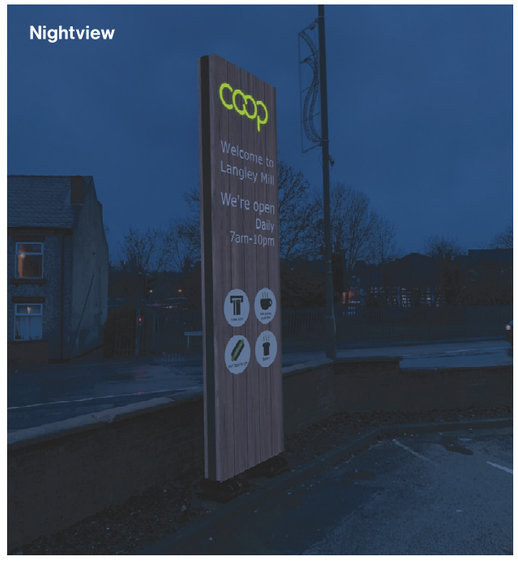

Existing



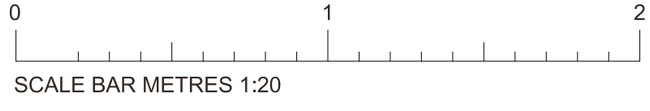

This Drawing & information contained may not be copied or used without prior consent from Spencer Signs. Colour shown may not accurately match any colour references. Sizes in mm unless stated otherwise.

SPENCER SIGNS
Unit 1, 70 Scarborough St., Hull, HU3 4TG
Tel. 01482 325797
www.spencersigns.co.uk
email: design@spencersigns.co.uk

DRG. NO.	Date	Checked
84217-D	24/01/23	✓
Drawn By	**Scale**	**Drawing Status**
CW	1:20@A3	Planning

Rev.	Date	Initial	Revision Detail
A	02.02.23	TB	removed icons
B	08.02.23	TB	Added Icons
C	20.02.23	TB	Changed Icon Colour
D	21.02.23	TB	Changed Hours

Specification checked and approved for Production By (sign & print name)

Typeface(s)/Colours

P376C 6T-81 Green Acrylic	Forest Green PMS 2410 RAL6035	White	Daisy White	C M Y K

General Notes: