Copyright Spencer Signs Ltd. 2023

Existing Elevations

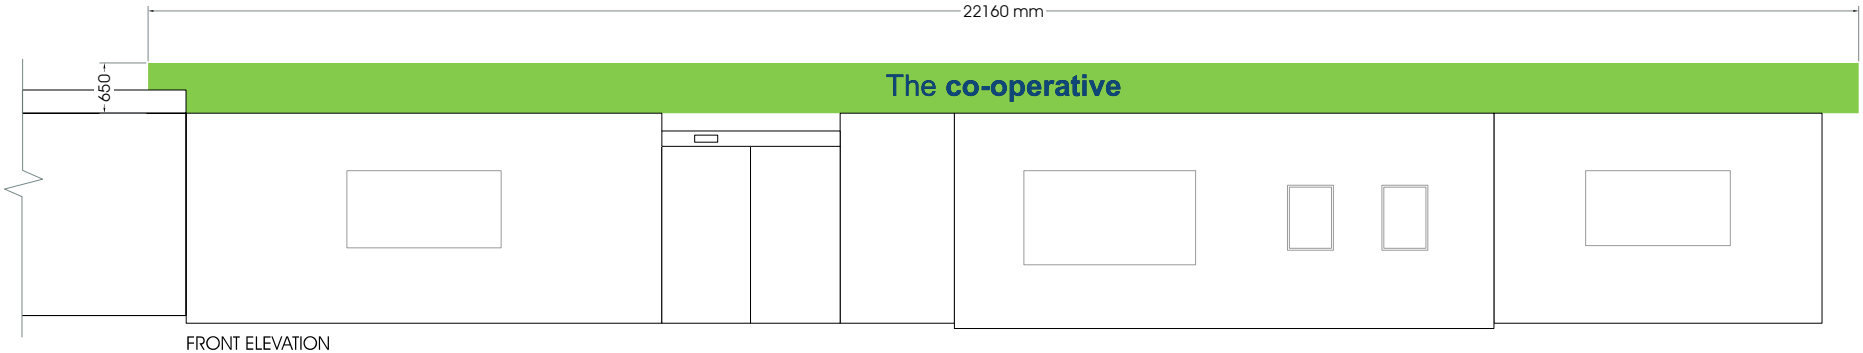

FRONT ELEVATION

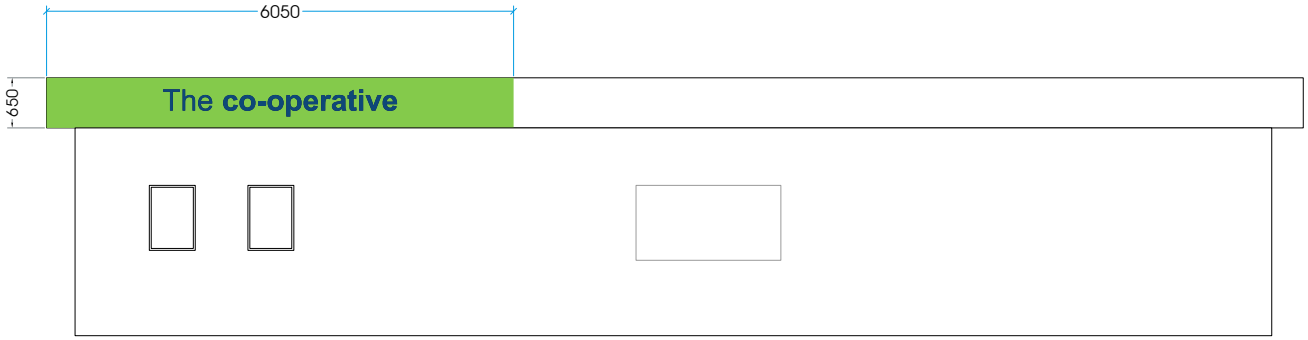

RIGHT SIDE ELEVATION



Existing

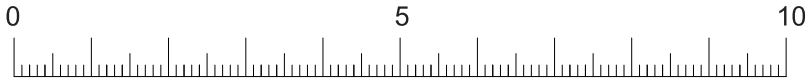

SCALE BAR METRES 1:100

This Drawing & information contained may not be copied or used without prior consent from Spencer Signs. Colour shown may not accurately match any colour references. Sizes in mm unless stated otherwise.

SPENCER SIGNS
Unit 1, 70 Scarborough St., Hull, HU3 4TG
Tel. 01482 325757
www.spencersigns.co.uk
email: design@spencersigns.co.uk

DRG. NO.	Date	Checked
84465	27.02.23	✓
Drawn By	Scale	Drawing Status
TB	1:100 @ A4	Visual

Rev.	Date	Initial	Revision Detail

Specification checked and approved for Production By (sign & print name)

Typeface(s)/Colours

General Notes: