

EXISTING SITE PLAN
Scale – 1 : 200

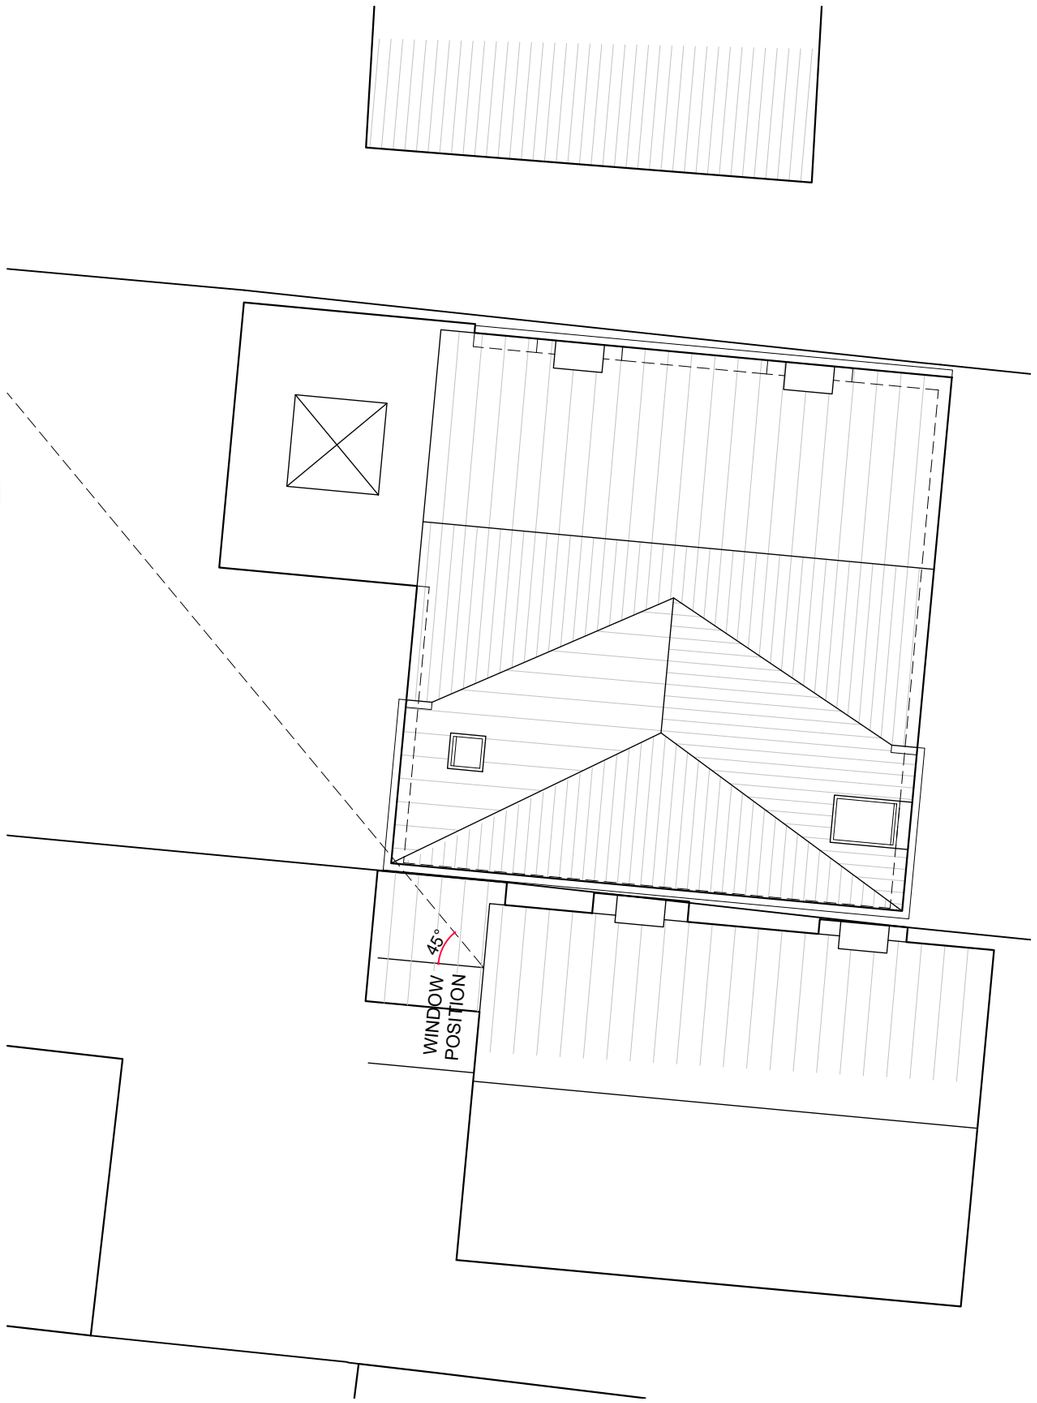

PROPOSED SITE PLAN
Scale – 1 : 100

GENERAL NOTES

Figured dimensions only to be taken from this drawing
Do not scale. If in doubt ask.

© Copyright exists on design and information contained in this drawing

No.	Revision/Issue	Date

Client Name
Mr Meek

Project Name
RESIDENTIAL EXTENSION

Project Address
100 HORSLEY ROAD
KILBURN
BELPER

Drawing Title
Site Plans

Drawn By: **CR**
Checked By: **TJ**

Office Ref
22.022/Meek/100HorsleyRoad

Project Number: **22.022**
Drawing Number: **PL02B**
Date: **14.02.2023**
Scale: **1:100&200@A3**

JENKINS VEITCH NOLAN

Appleby House
Unit 19 Ravenshorn Way
Renishaw, Sheffield S21 3WY

T: 01246 432 338
F: 01246 436 794
E: info@jvnarchitecture.com