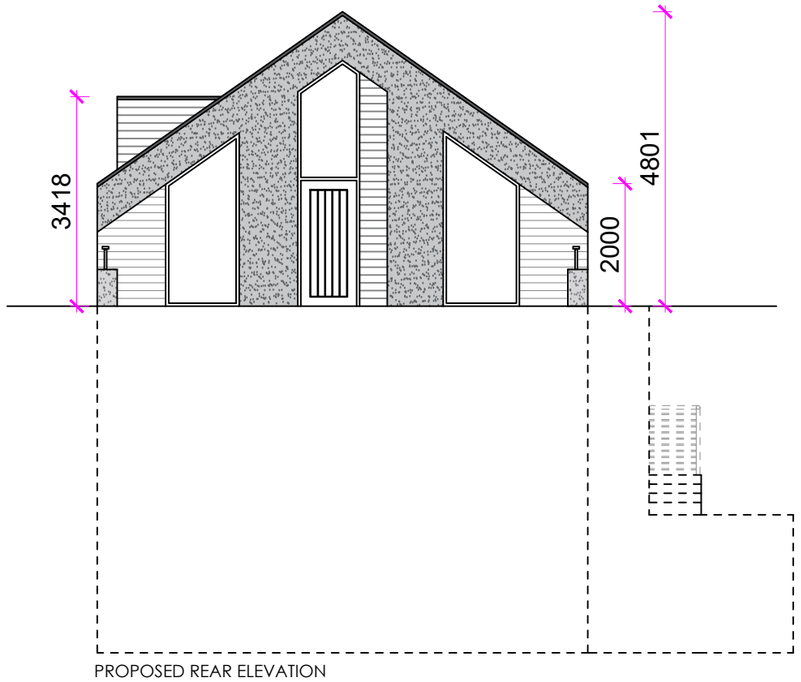

PROPOSED REAR ELEVATION

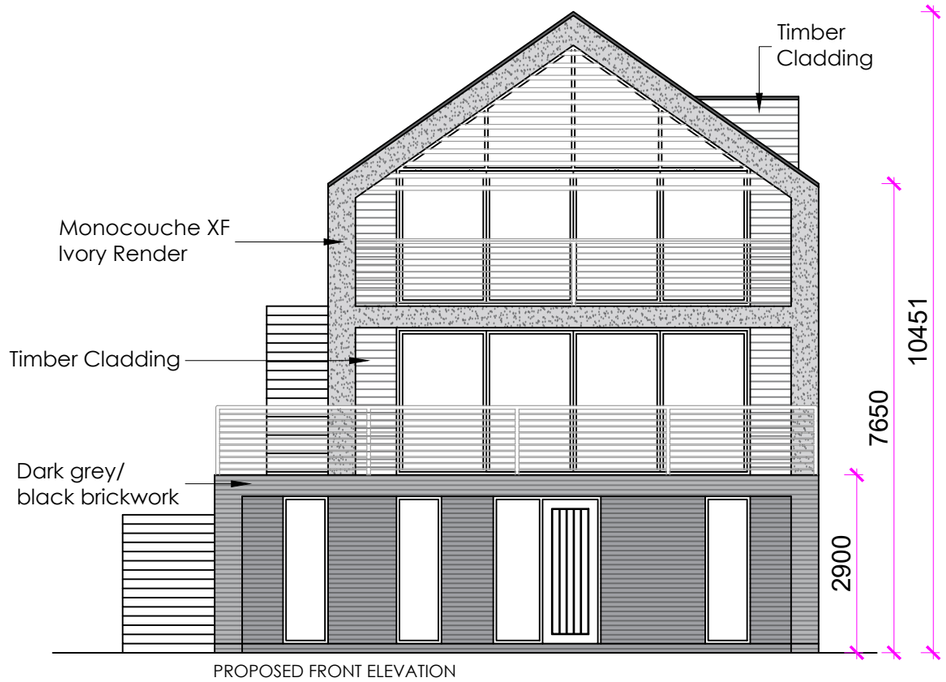

PROPOSED FRONT ELEVATION

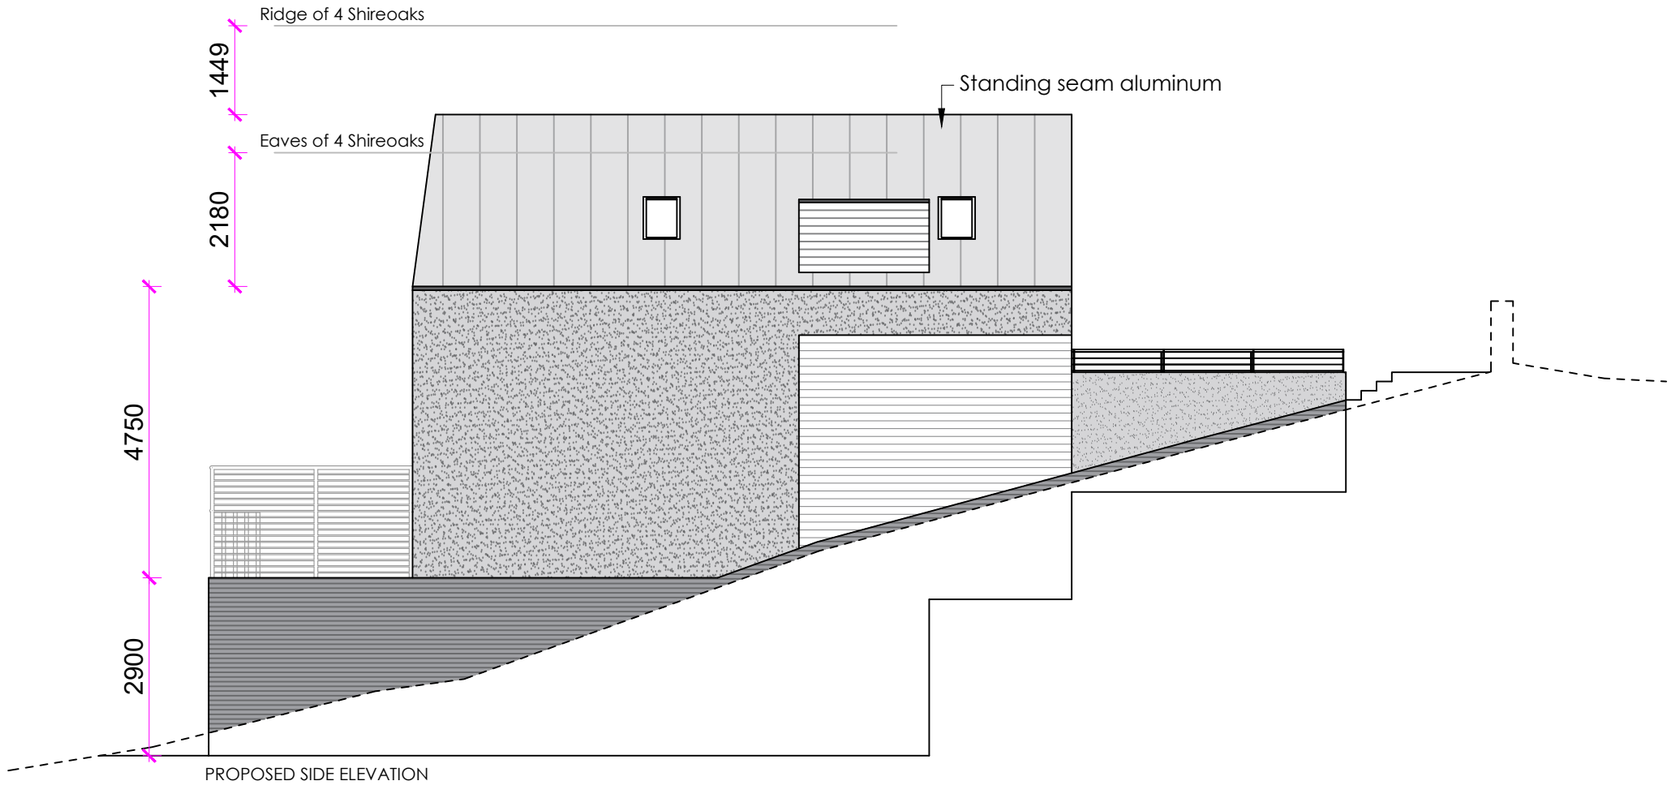

PROPOSED SIDE ELEVATION

NOTES:
All works to be carried out in accordance with the current Building Regulations, British Standards and Codes of Practice and to the satisfaction of the Local Authority Building Inspector.

All dimensions are to be checked on site prior to the commencement of the works.
Any discrepancies to be reported prior to the commencement of the relevant works.
Do not scale off this drawing.

Actual Size.
0 20mm

REV:	DATE:	DESCRIPTION:	BY:

COVEST ARCHITECTURE

Covest Architecture
40 Roe Hill,Woodborough
Nottingham, NG14 6DS

T: 0115 882 6570
E: Abellingham@covest.co.uk
W: www.covest.co.uk

PROJECT: New Dwelling
DRAWING TITLE: Proposed Elevations
CLIENT: Ms R Knight & Mr A Gee
DATE: 17/09/2021 SCALE: 1:100 FORMAT: A3

PROJECT ADDRESS: 1 Ashbourne Road, Belper, DE56 2DA

DRAWN: AT
CHECKED:
APPROVED:

DRG NO: P / 004
REVISION: A