First floor plan

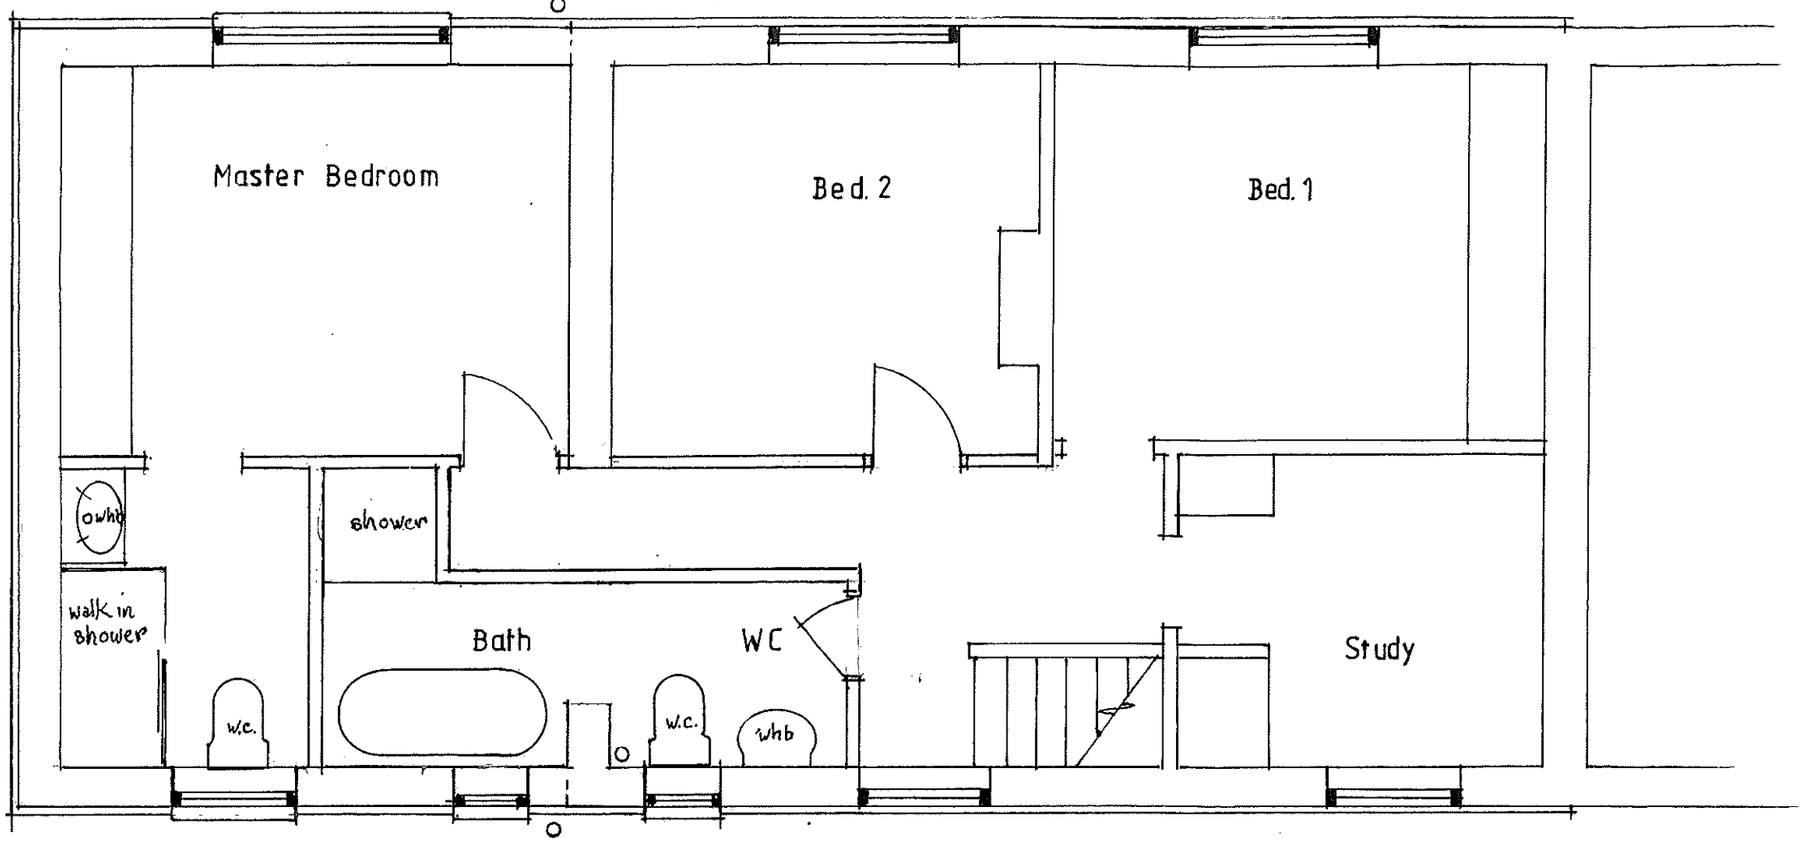

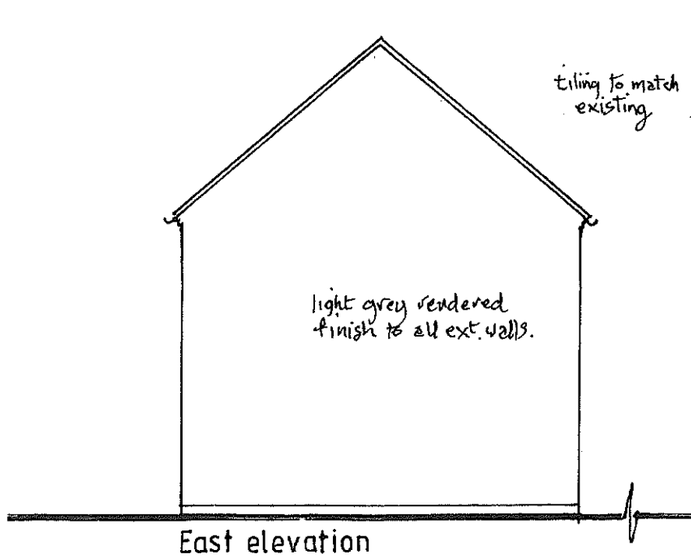

East elevation

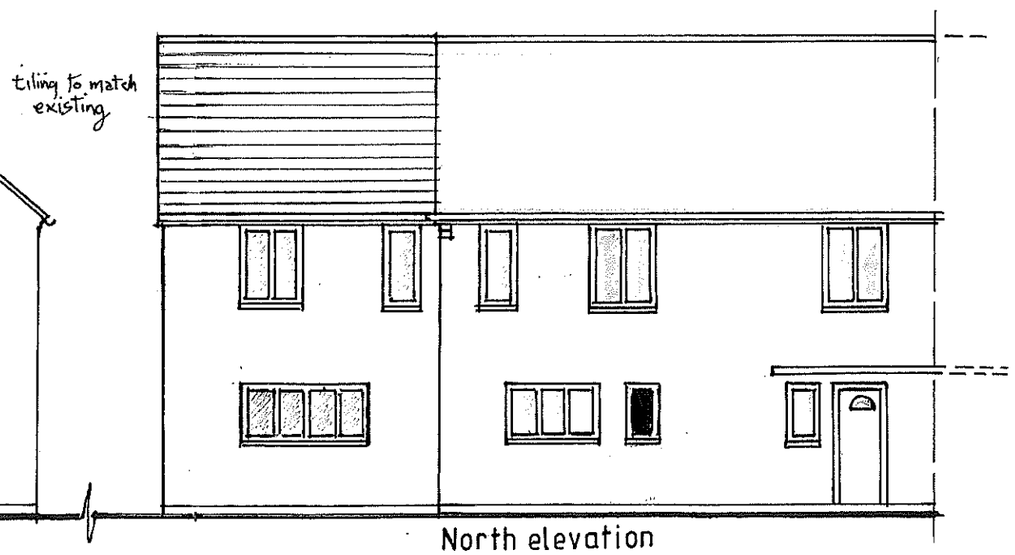

North elevation

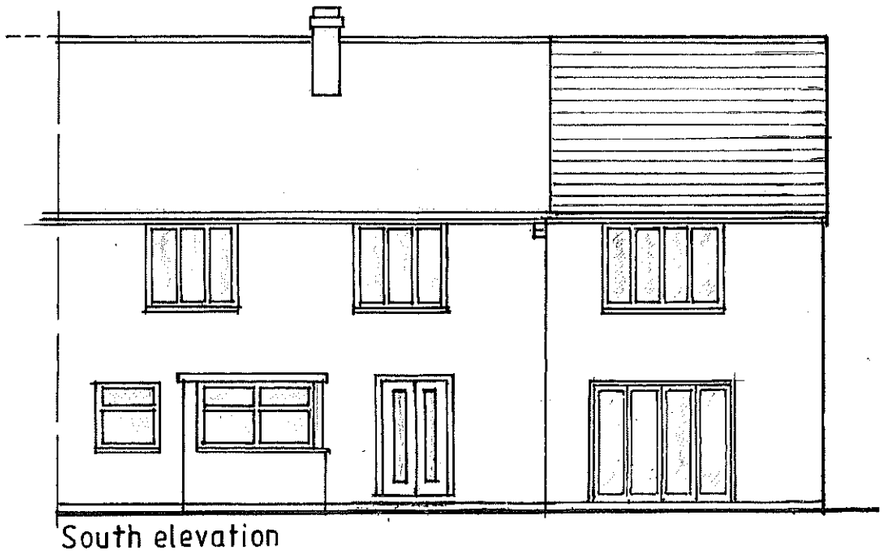

South elevation

Proposed extension to No.18, Bishop Street, Alfreton. 1st Floor Plan & Elevs. Proposed	**Drg. 05A scale 1/50 & 1/100**
	Date Feb. 2023

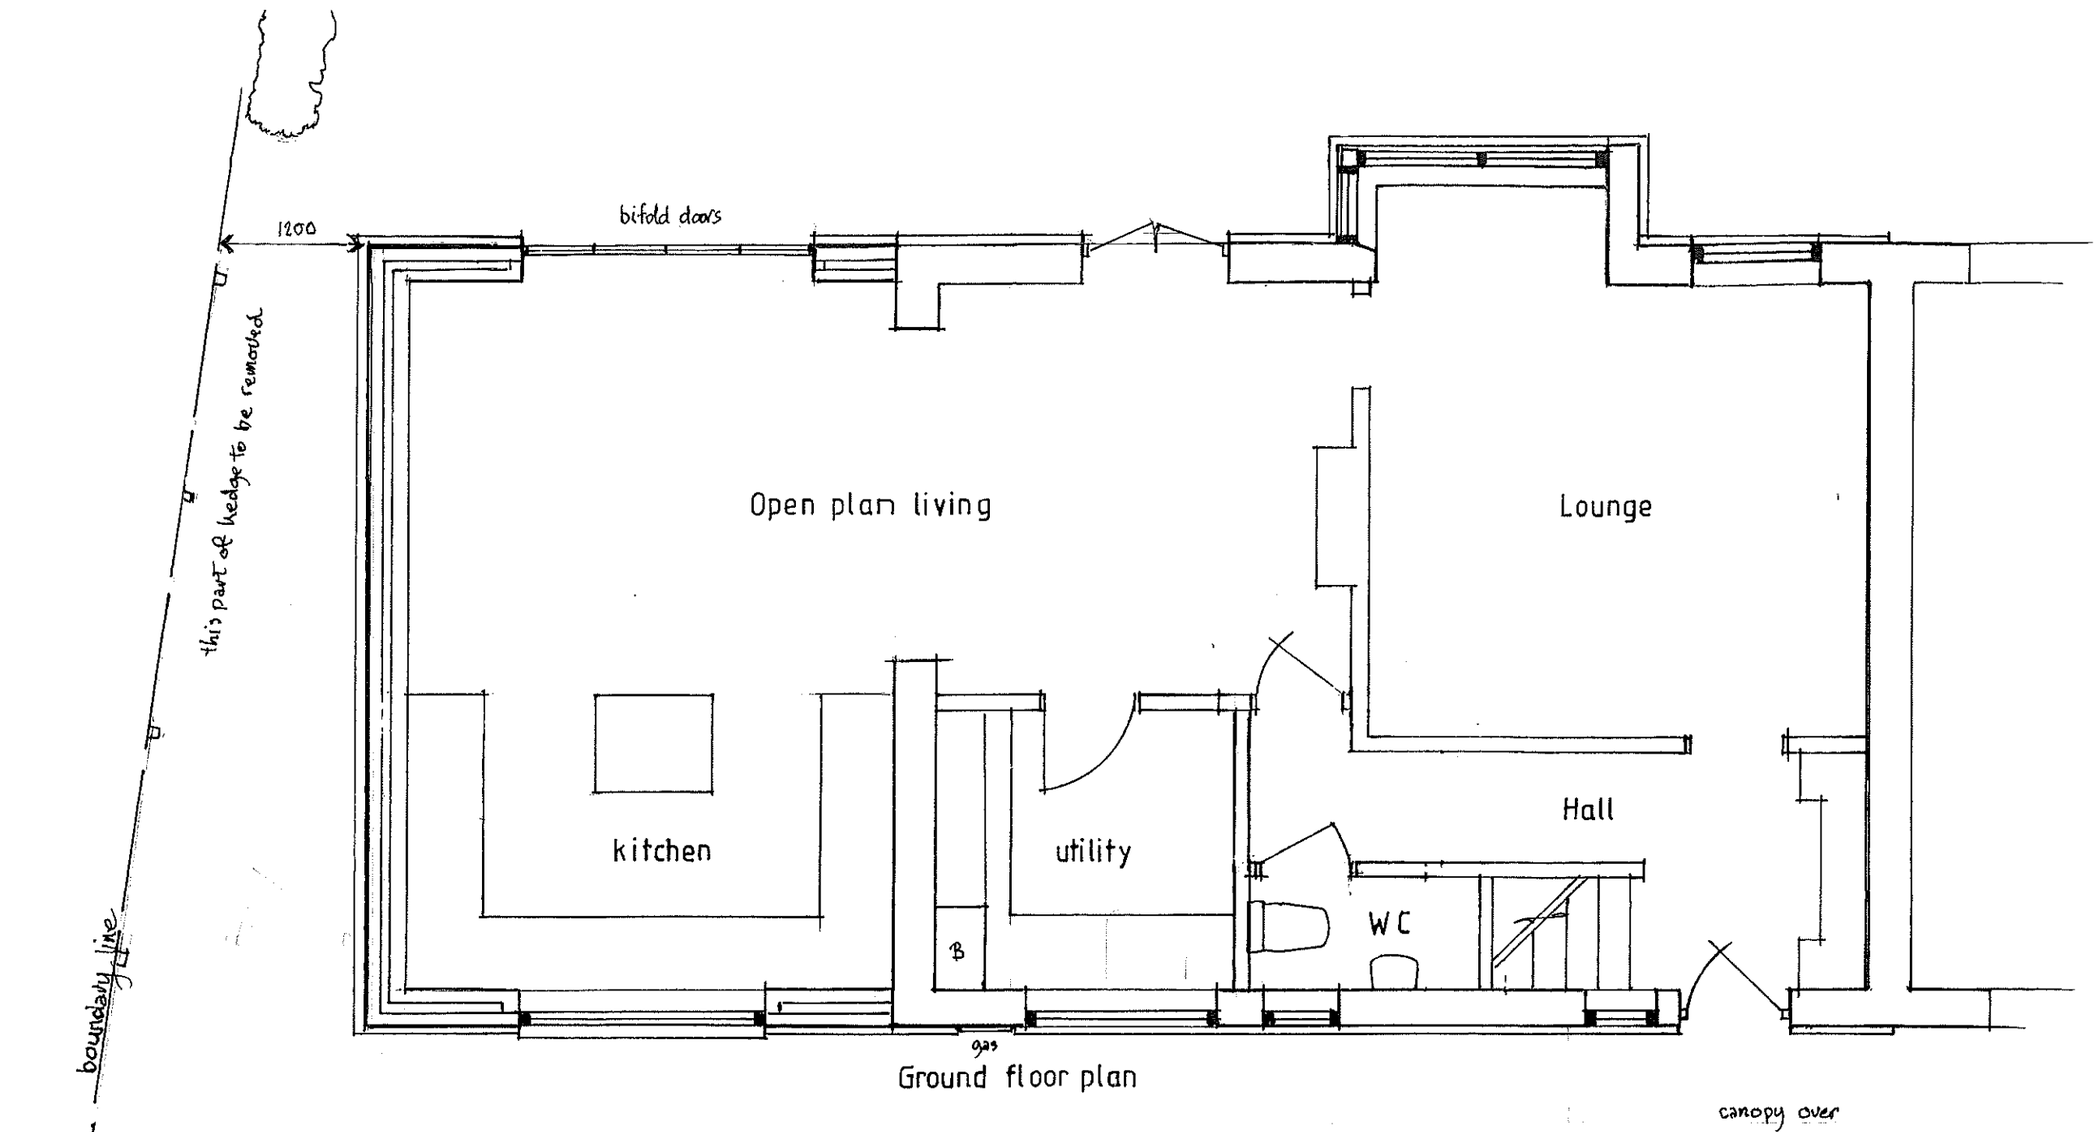

Ground floor plan

Proposed extension to No.18, Bishop Street, Alfreton. Ground Floor Plan, Proposed	**Drg. 04A scale 1/50**
	Date Feb. 2023