First floor plan

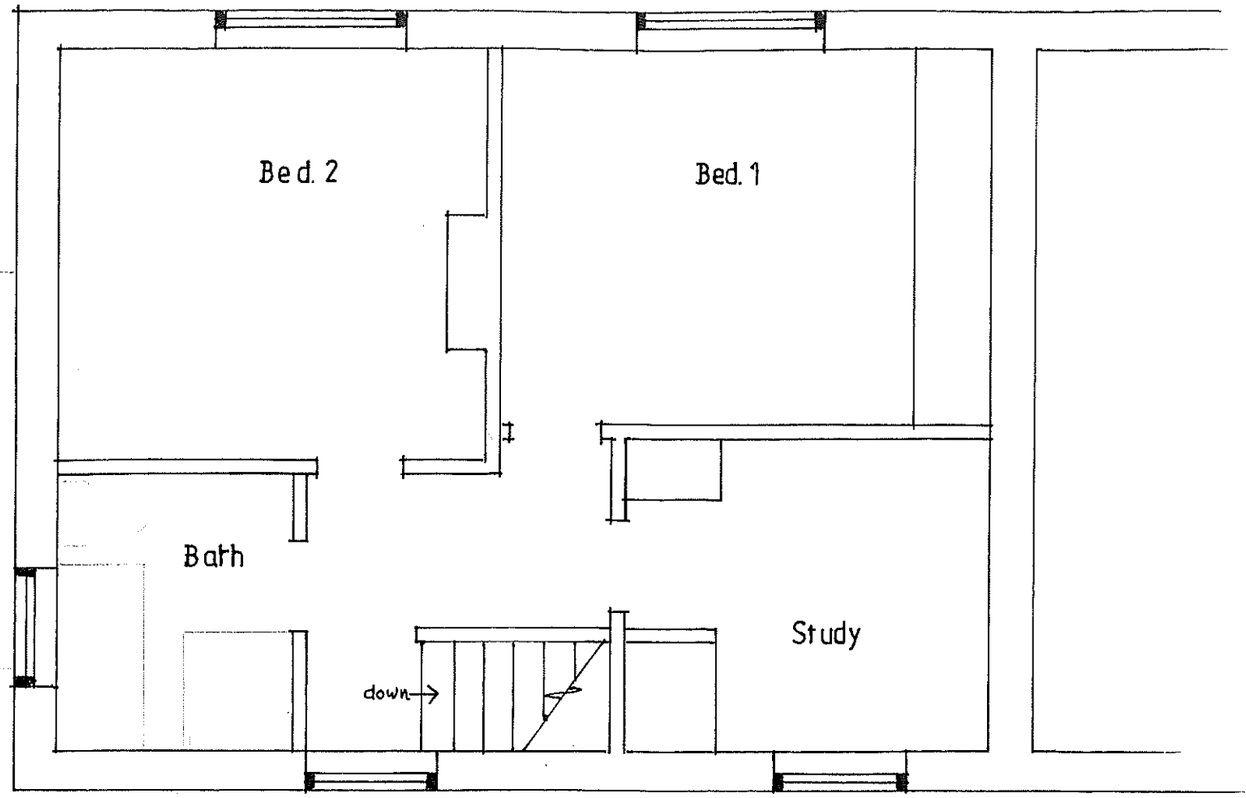

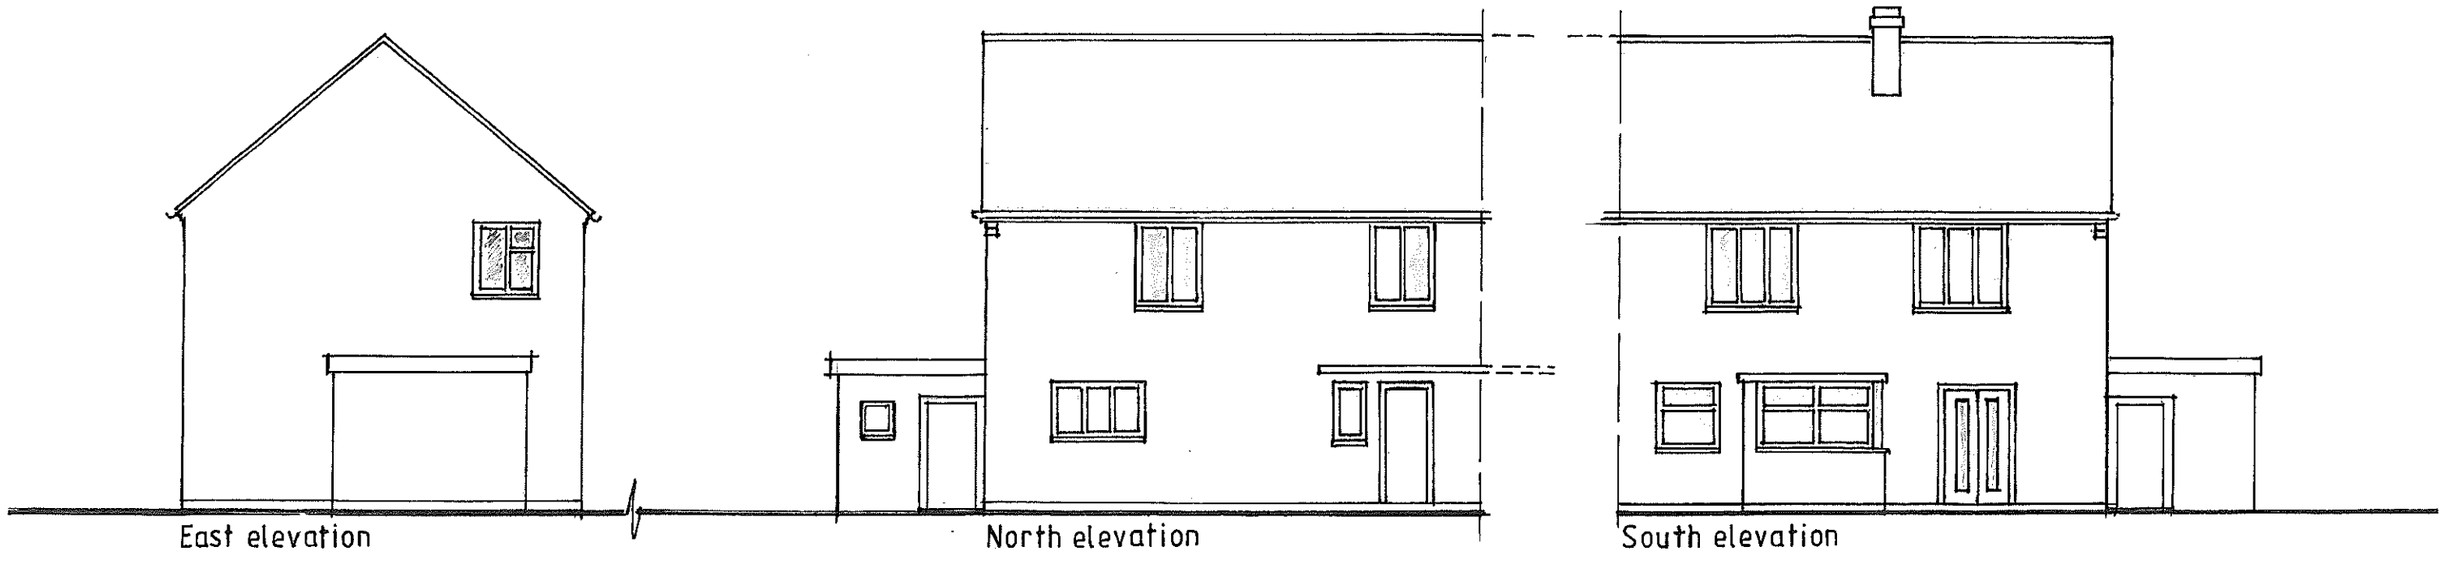

Proposed extension to No.18, Bishop Street, Alfreton. 1st Floor Plan and Elevs. Existing	**Drg. 03 scale 1/50 & 1/100**
	Date Feb. 2023