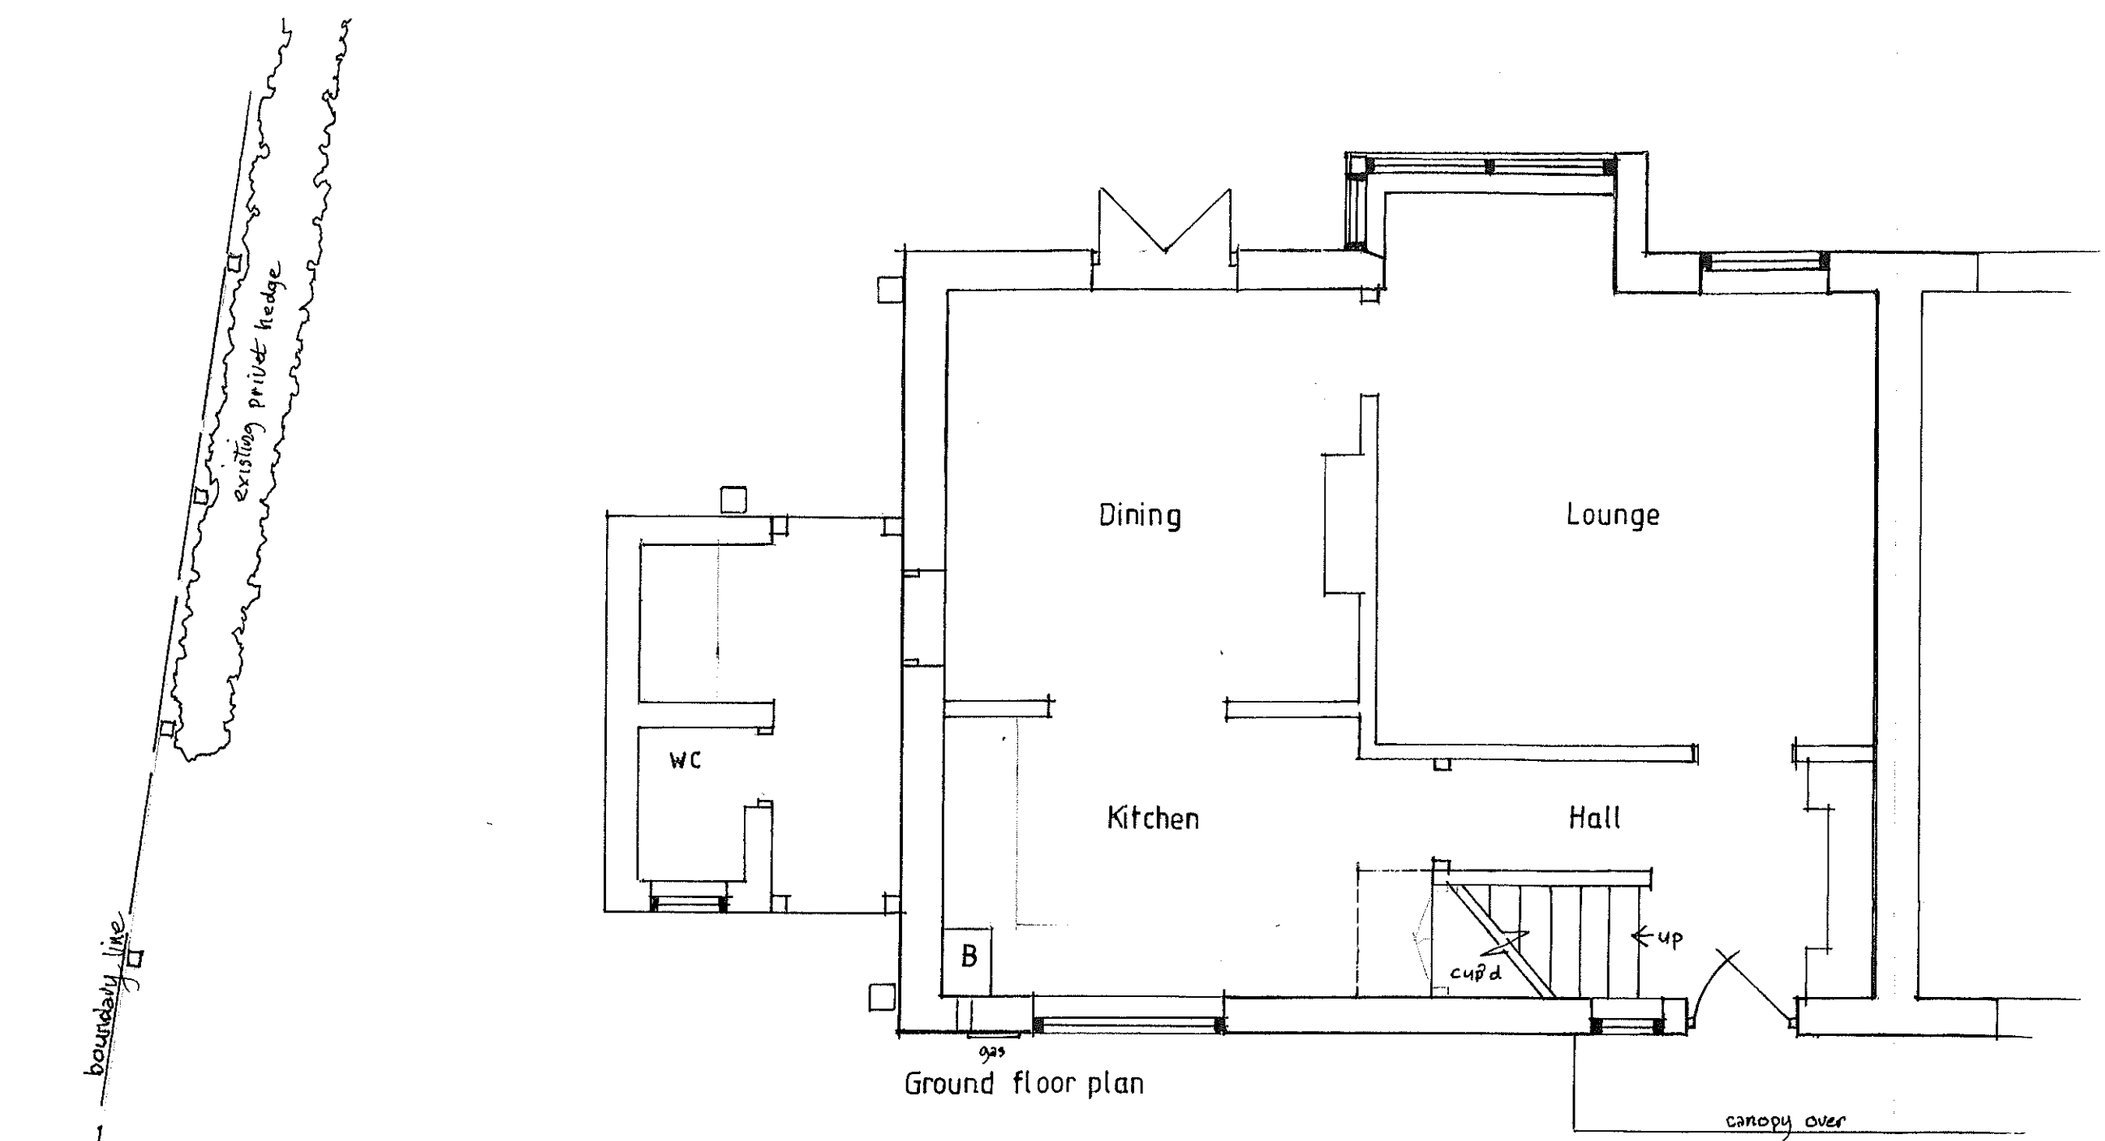

Ground floor plan

Proposed extension to No.18, Bishop Street, Alfreton. Ground Floor Plan, Existing	**Drg. 02 scale 1/50**
	Date Feb. 2023