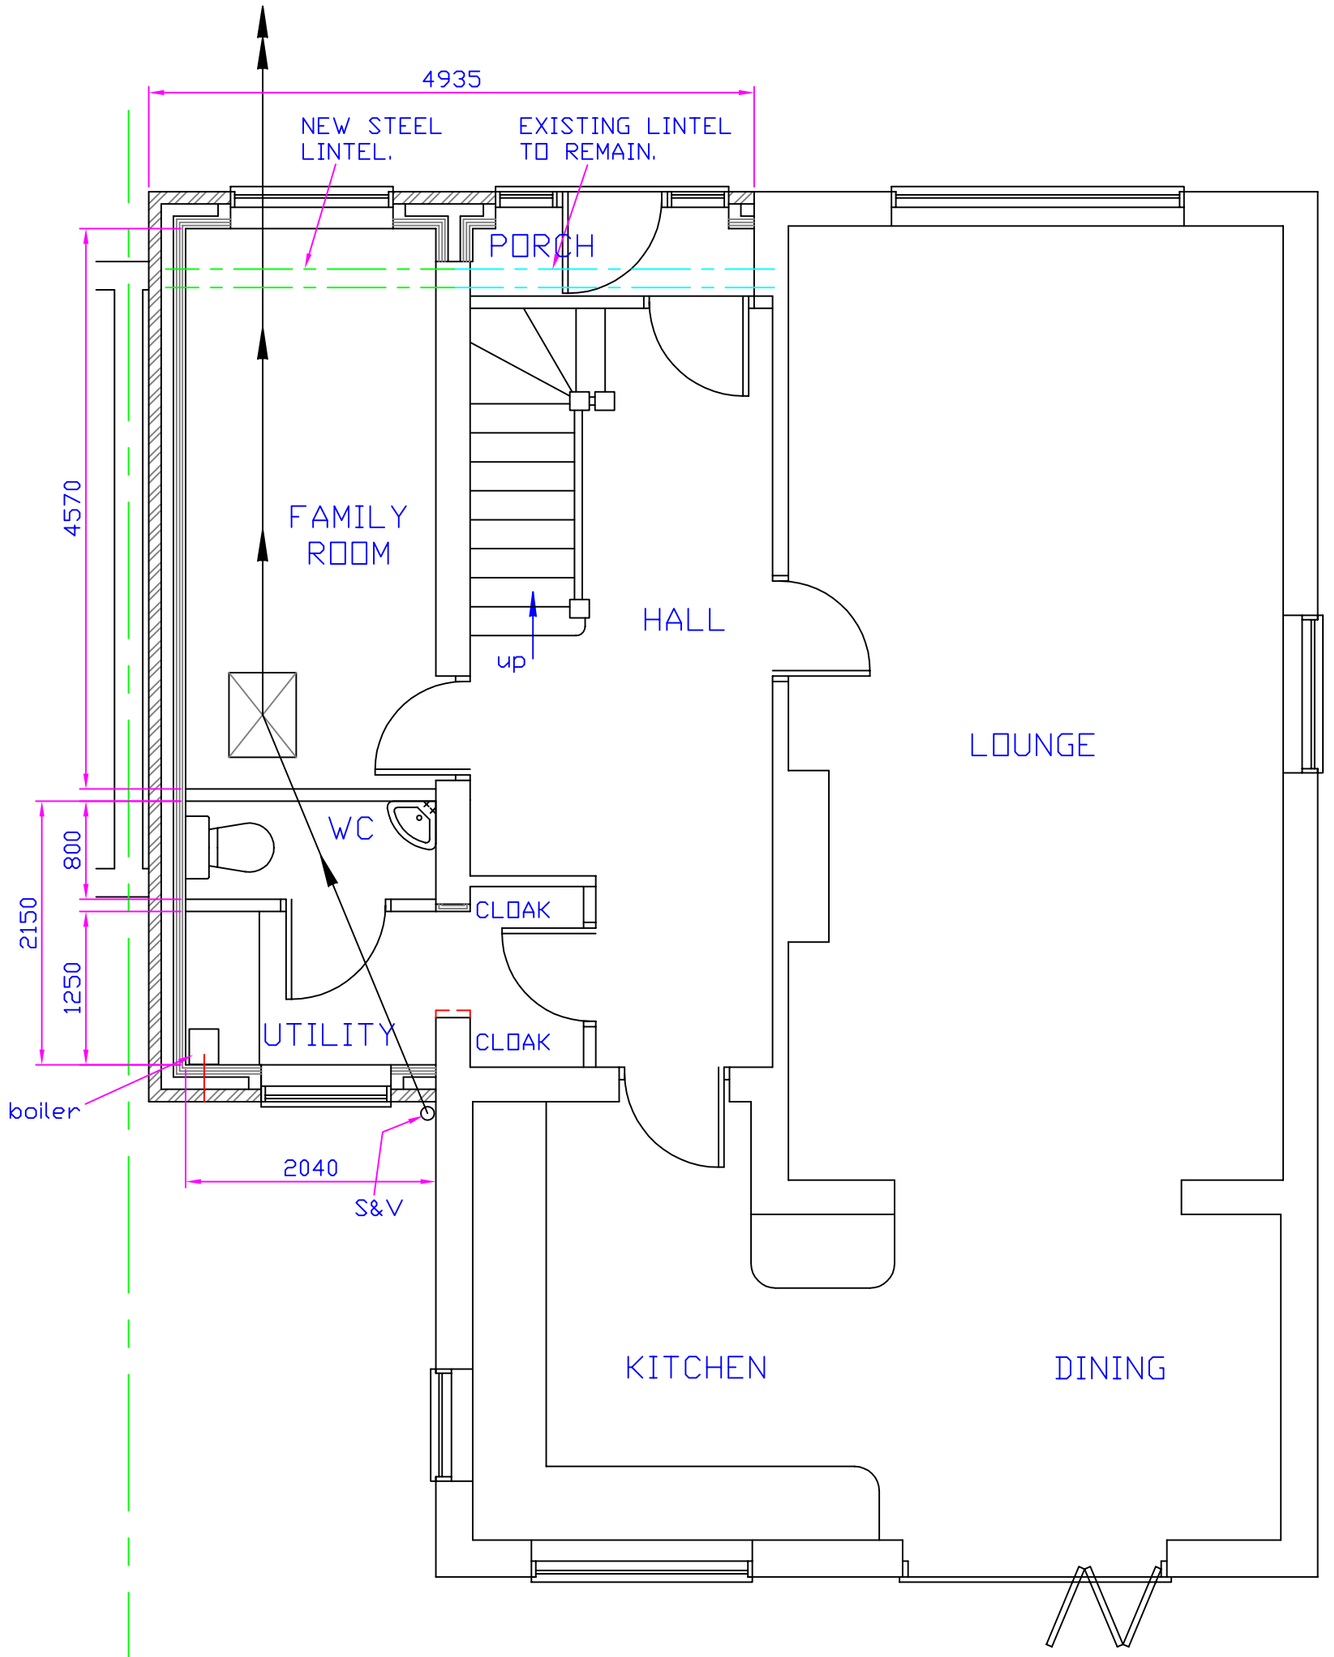

PROPOSED GROUND FLOOR PLAN.

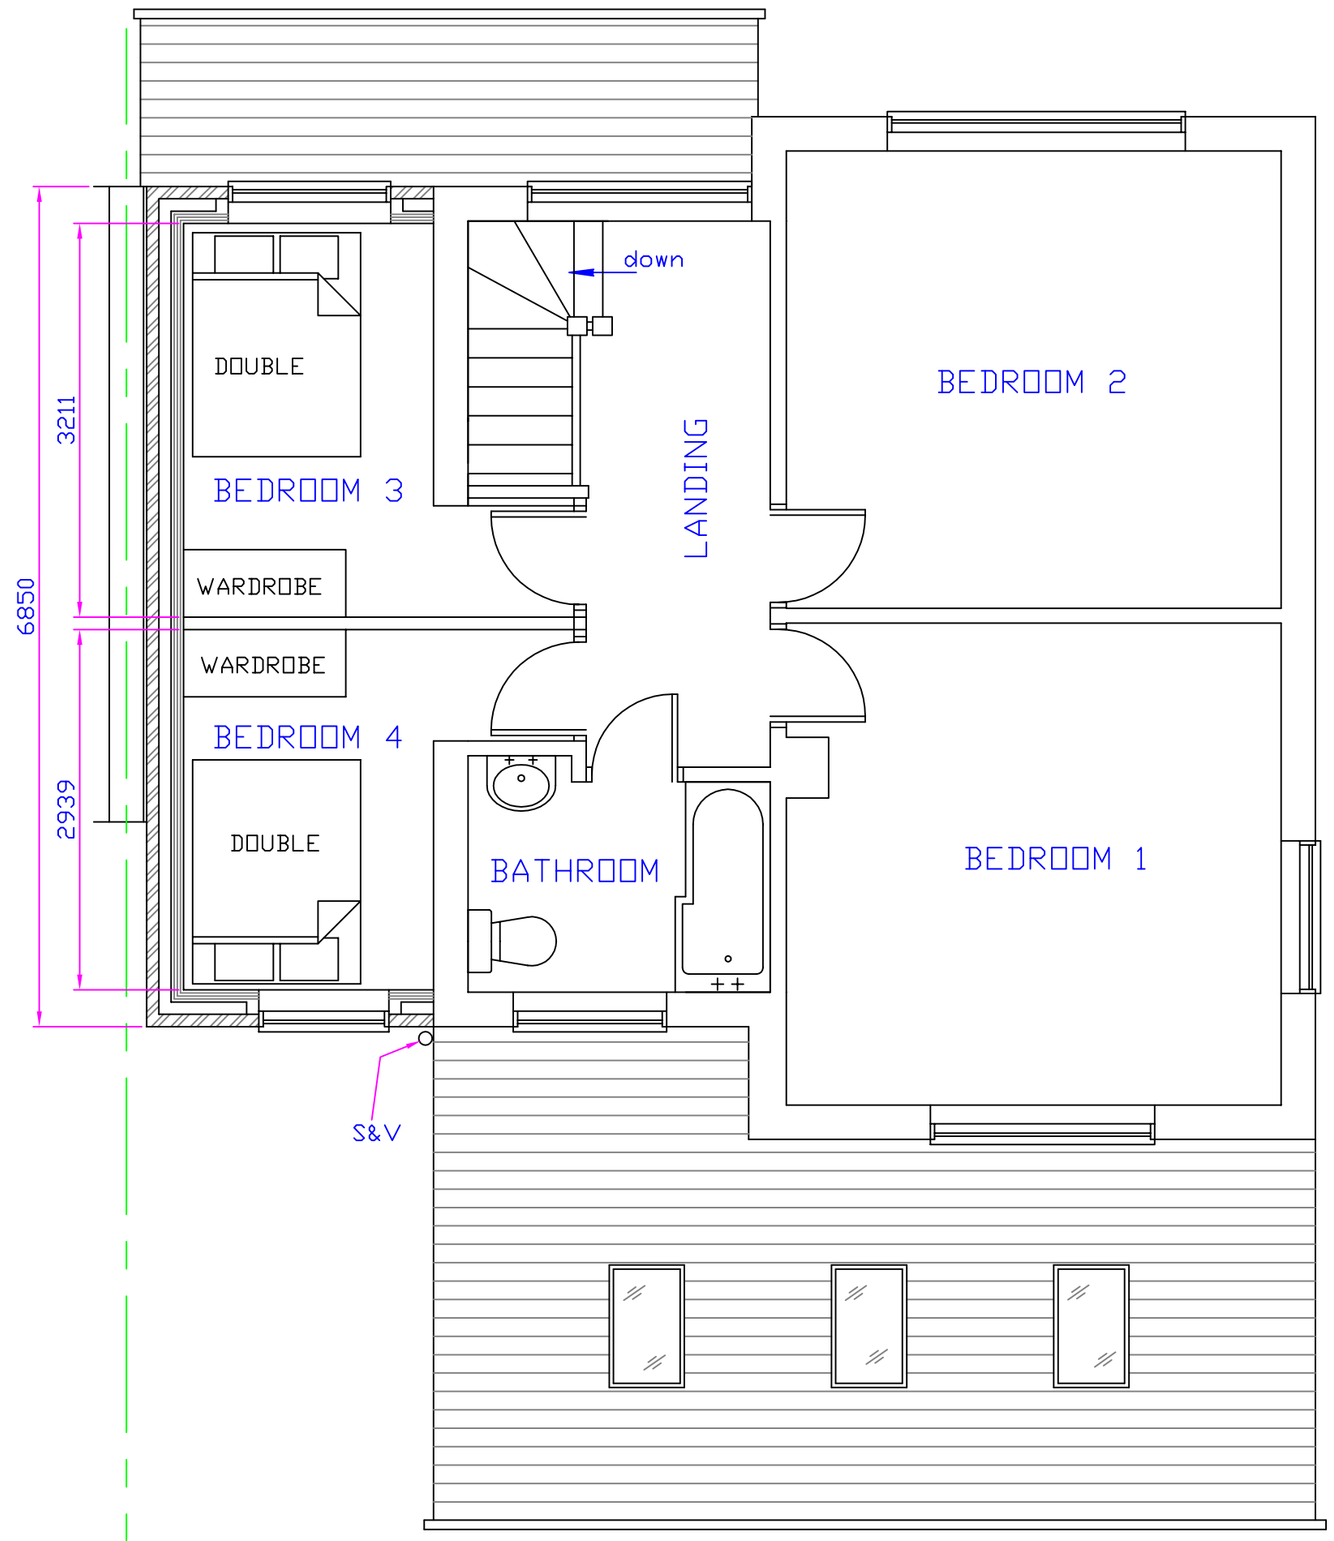

PROPOSED FIRST FLOOR PLAN.

0 1 2 3 4 5 10

Scale Bar - 1:50

DO NOT SCALE
THIS DRAWING IS COPYRIGHT ©

NOTES

REVISION

GO DESIGN
88, Loscoe-Denby Lane
Loscoe, Heanor
Derbyshire
DE75 7RX
TEL : 07771 675788
E-MAIL: godesignplanning@aol.com

CLIENT

Mr R. Brown

PROJECT

204, Cromford Road
Langley Mill
Nottingham
NG16 4FD

TITLE

Proposed Side 2 Storey Extension with Front Porch and Canopy.

Proposed Floor Plans

DRAWN BY		CHECKED BY
G. O'Shea	A2	

SCALE	DATE	DWG No.	REV
1:50	28/02/23	23/004-03	