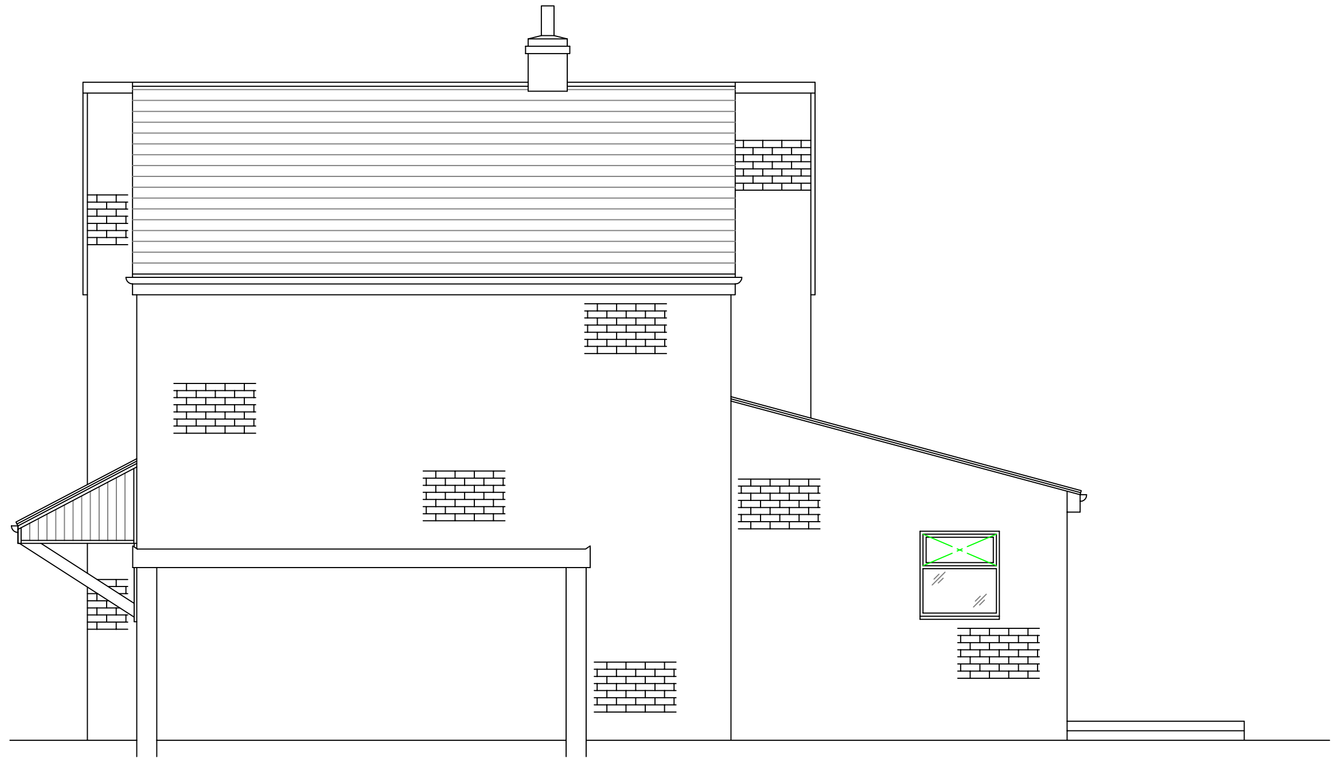

PROPOSED SIDE ELEVATION.
SECTION THROUGH 'B'-'B'.
EAST FACING.



PROPOSED REAR ELEVATION.
NORTH FACING.

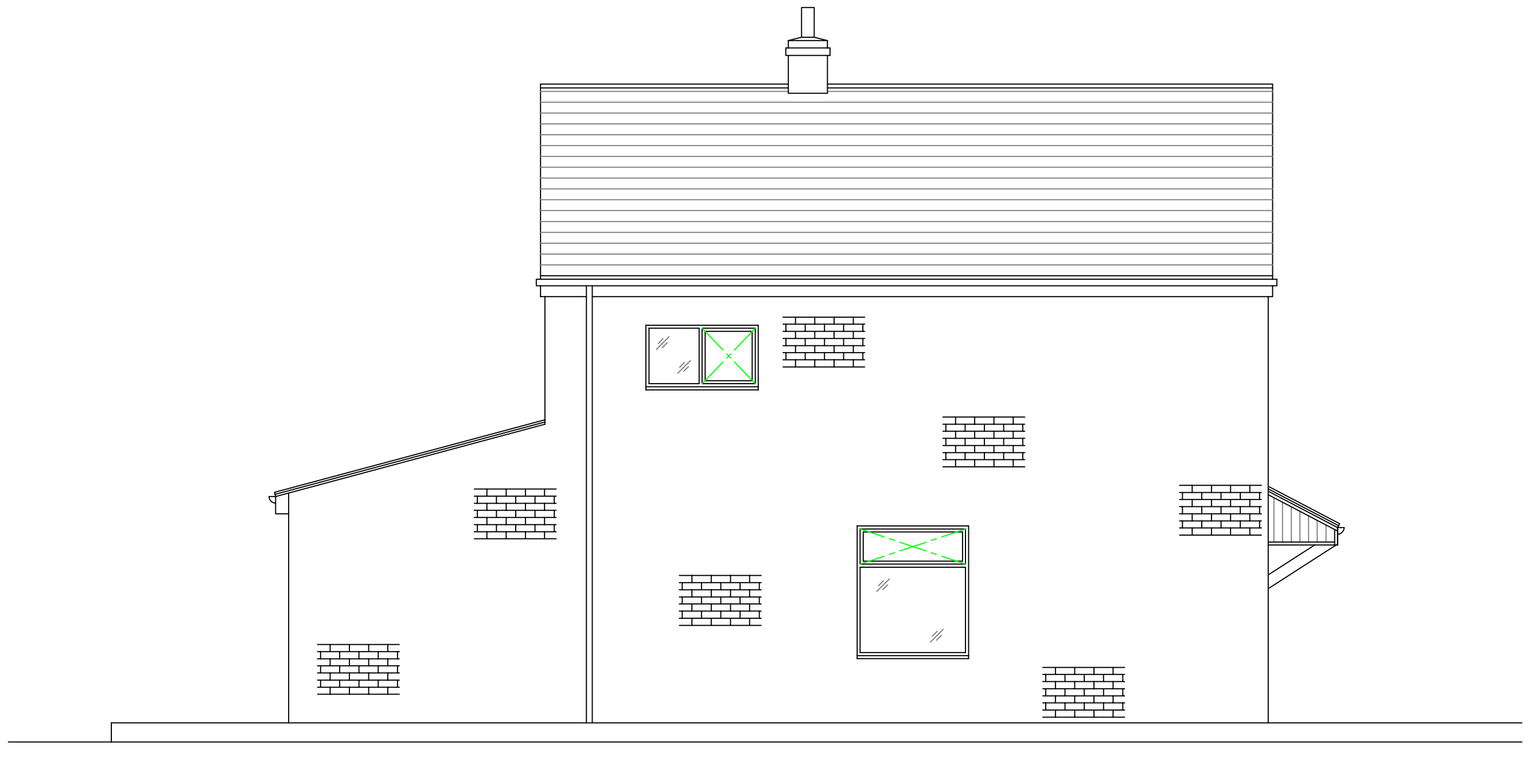

PROPOSED SIDE ELEVATION.
WEST FACING.



PROPOSED FRONT ELEVATION.
SOUTH FACING.

0 1 2 3 4 5 10

Scale Bar - 1:50

DO NOT SCALE
THIS DRAWING IS COPYRIGHT ©

NOTES

REVISION

DESIGN
88, Loscoe-Denby Lane
Loscoe, Heanor
Derbyshire
DE75 7EX
TEL : 07771 675788
E-MAIL: godesignplanning@aol.com

CLIENT
Mr R. Brown

PROJECT
204, Cromford Road
Langley Mill
Nottingham
NG16 4FD

TITLE
Proposed Side 2 Storey Extension with Front Porch and Canopy.

Proposed Elevations

DRAWN BY		CHECKED BY
G. O'Shea	A1	

SCALE	DATE	DWG No.	REV
1:50	28/02/23	23/004-04	