

Drawing T.23.01

SCALE: 1/50

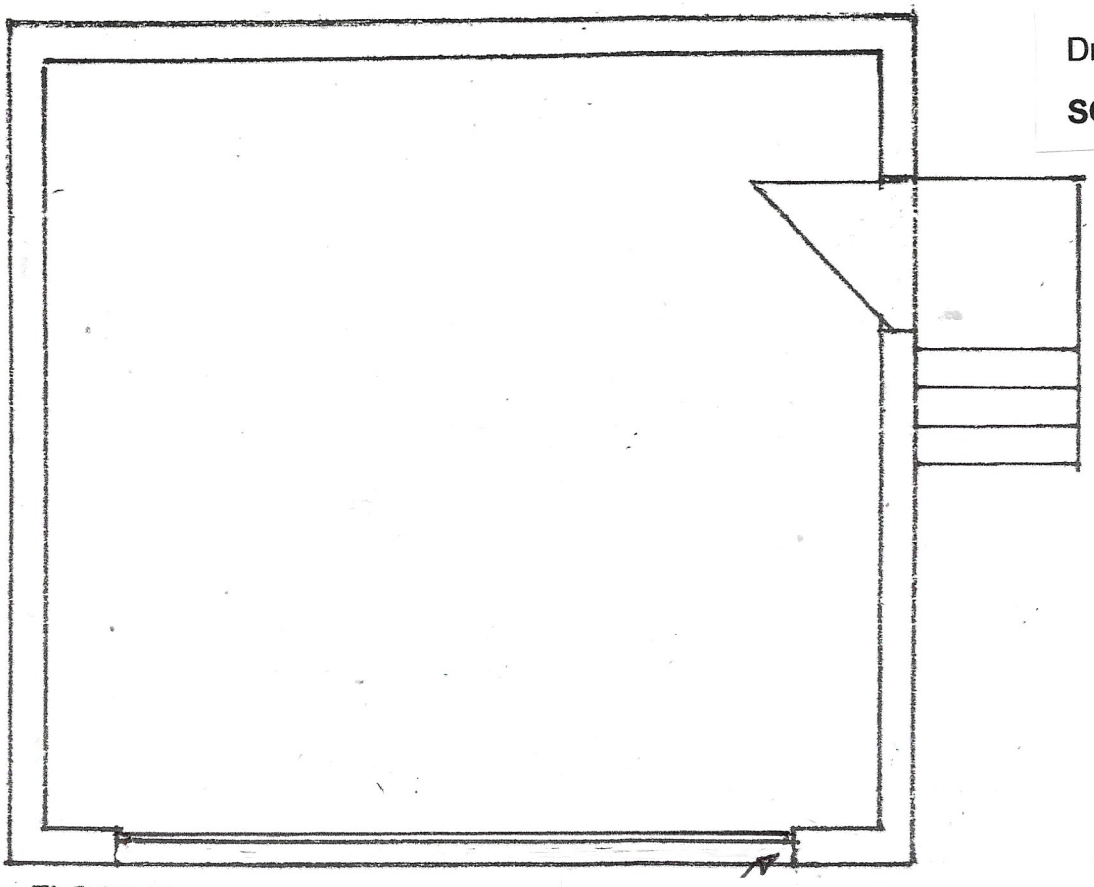


FLOOR PLAN

Door frame rebated minimum 50mm from face of brickwork

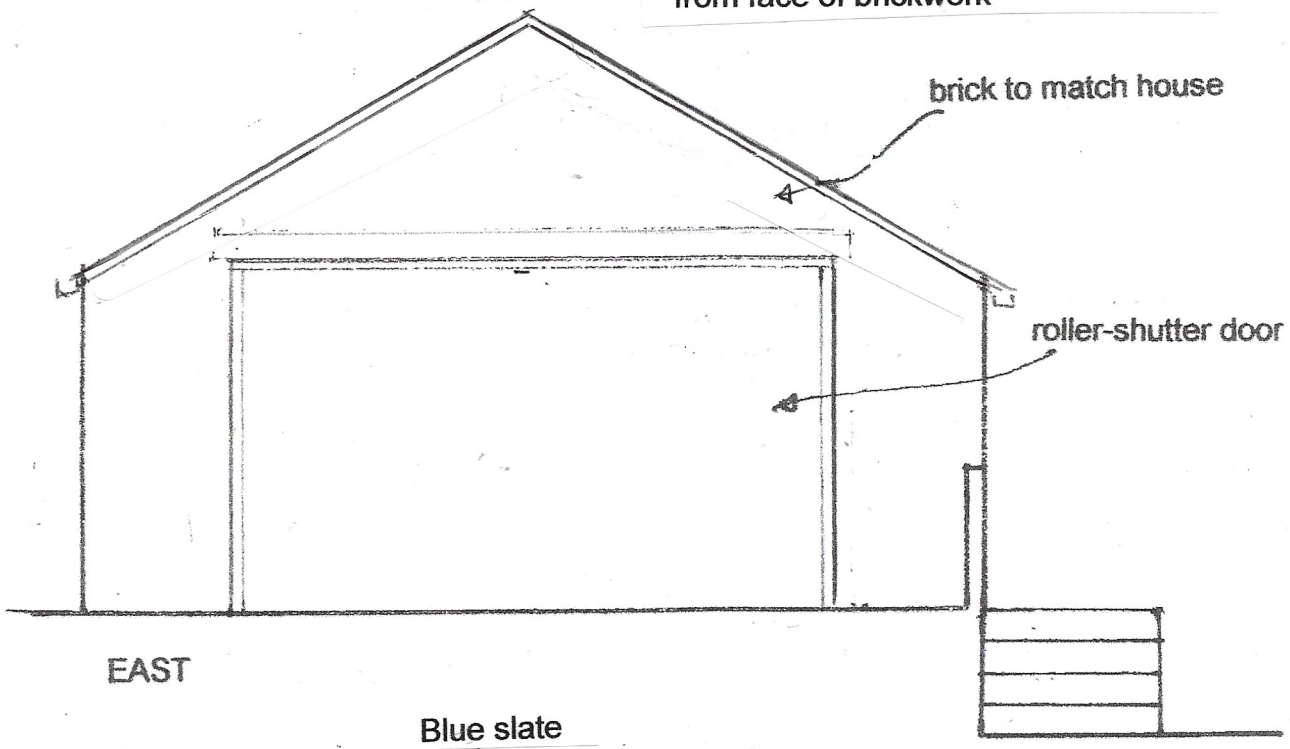

EAST

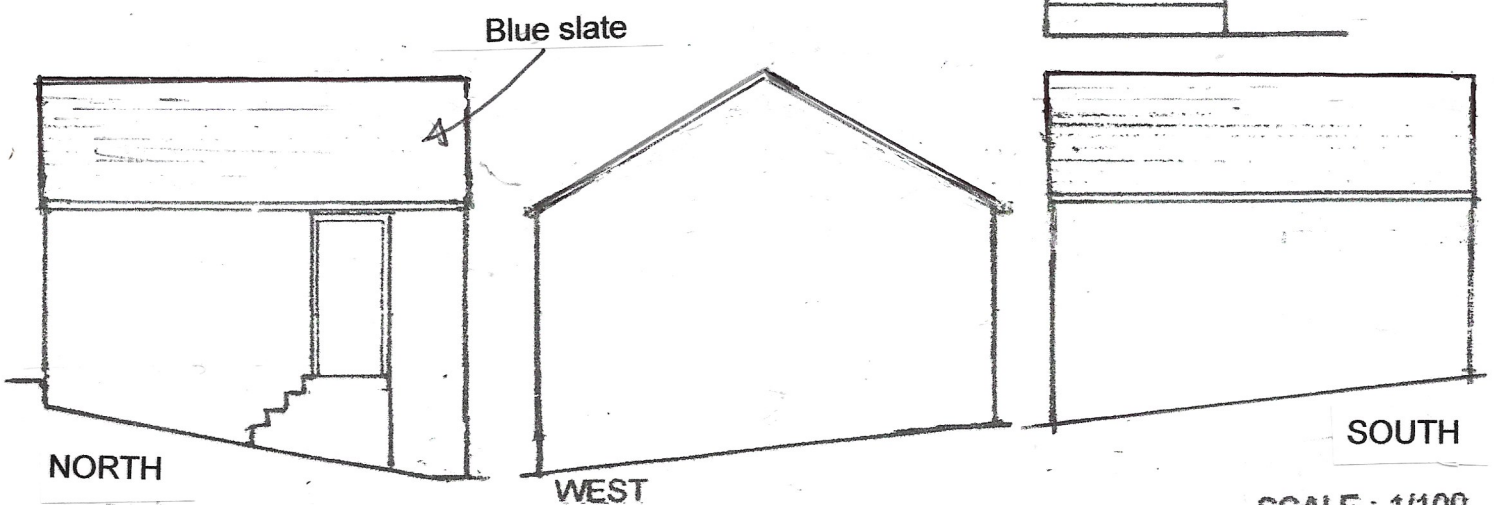

NORTH

WEST

SOUTH

SCALE : 1/100