Notes

Please refer to figured dimensions only.

All dimensions to be checked on site.
Report any discrepancy immediately to the Design Department before proceeding.

All FFL's are subject to alteration to site conditions within maximum ± 0.525m



RDF Plot 114

ATT Plot 113

KTN Plot 112

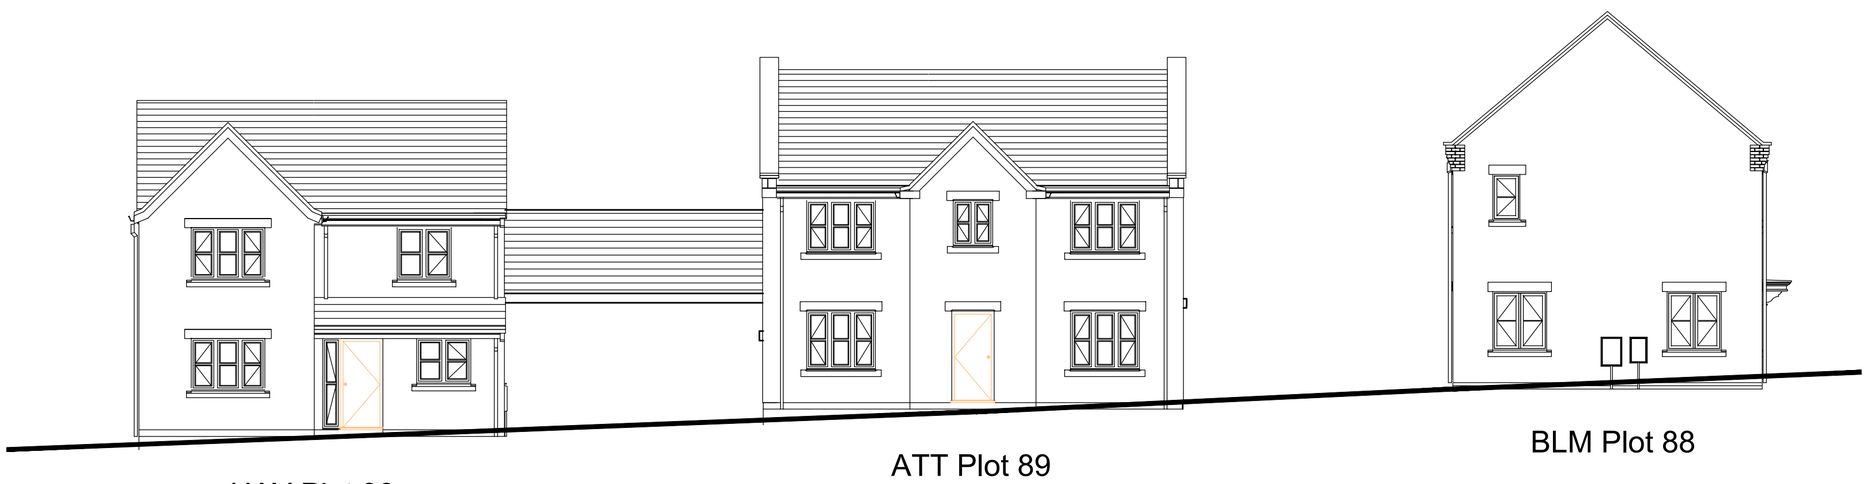

HAY Plot 90

ATT Plot 89

BLM Plot 88

solar panelling to
southern facades

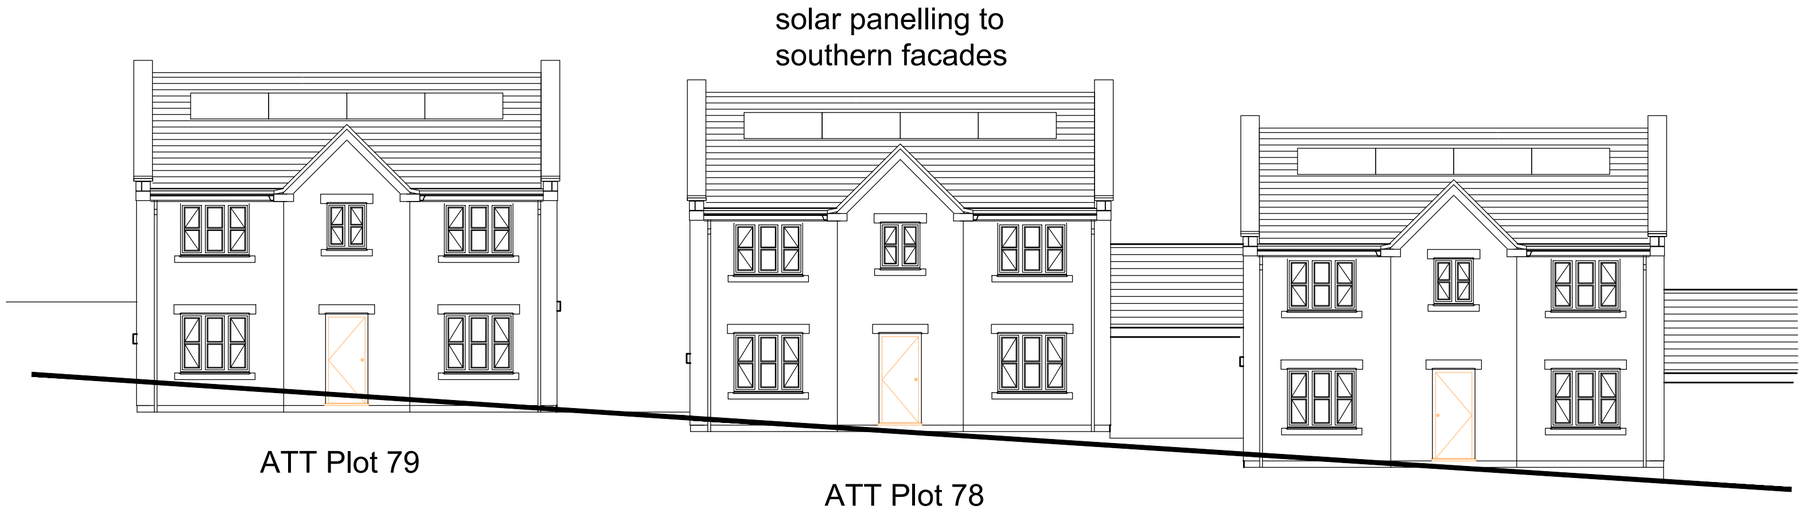

ATT Plot 79

ATT Plot 78

ATT Plot 77

solar panelling to
southern facades

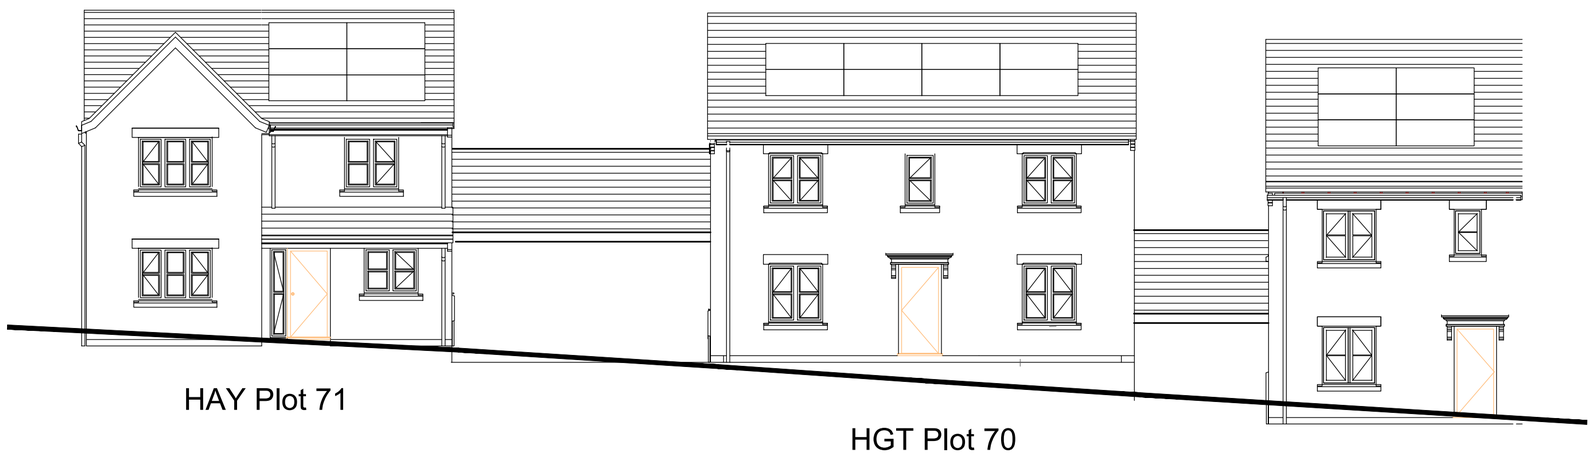

HAY Plot 71

HGT Plot 70

MAP Plot 69

Partial street scenes to be read
in conjunction with BEL/PL/16

Rev	Date	Amendments	By

WHEELDON

Wheeldon House, Prime Parkway, Derby DE1 3QB
email: design@wheeldon.co.uk
Tel: (01332) 388 400 Fax: (01332) 388 401

Type			
Areas			
Site	Land at Whitehouse Farm, Belper Lane, Belper, Derbyshire. DE56 2UJ		
Drawing	Partial Street Scenes (read in conjunction with BEL/PL/16)		
Checked	PS	BS	QS
Date	02.03.23	Scale @A1	1:100
DWG	BEL/PL/18	Rev	