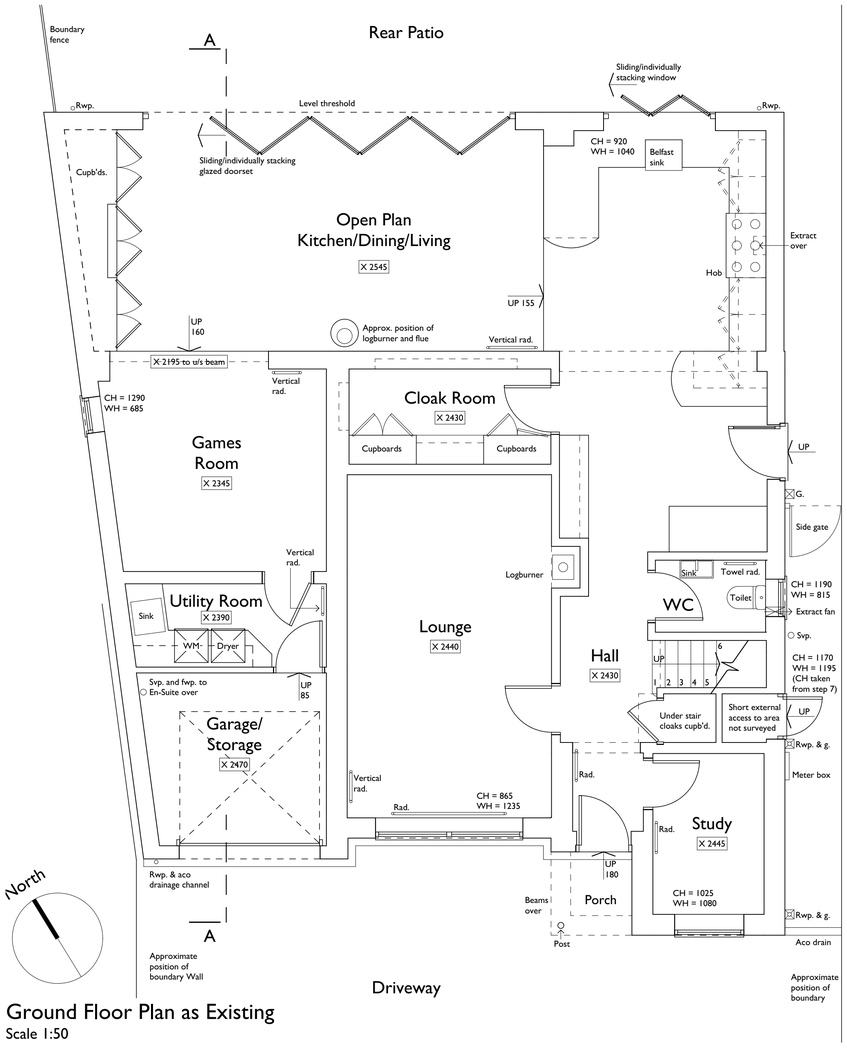

Ground Floor Plan as Existing
Scale 1:50

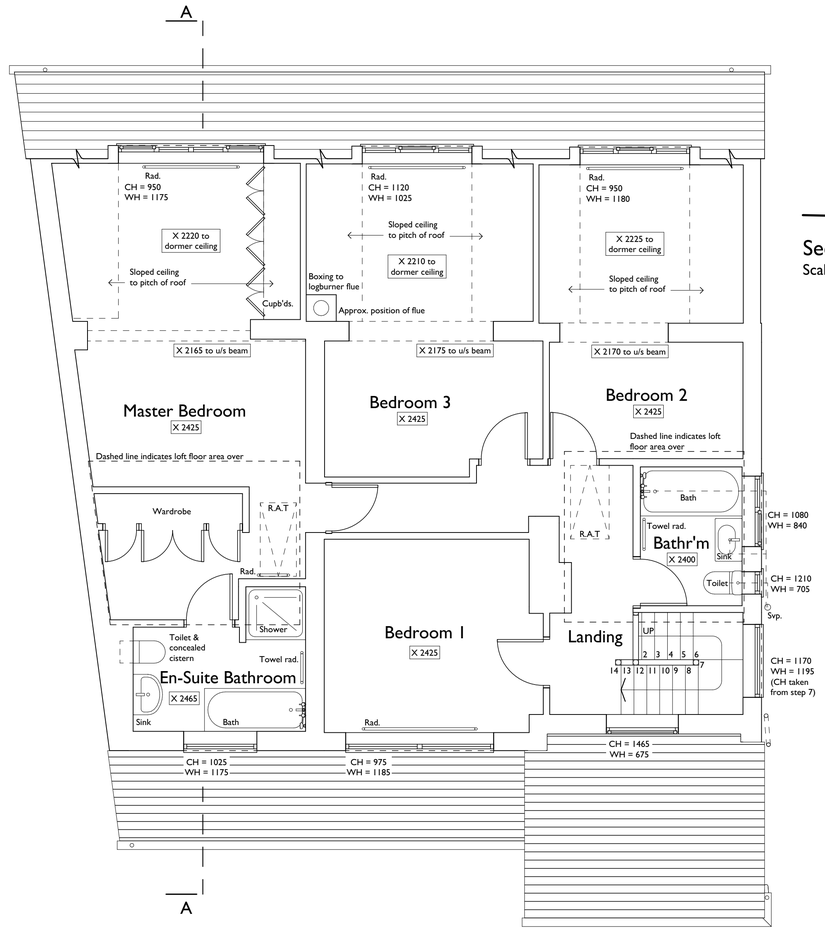

First Floor Plan as Existing
Scale 1:50

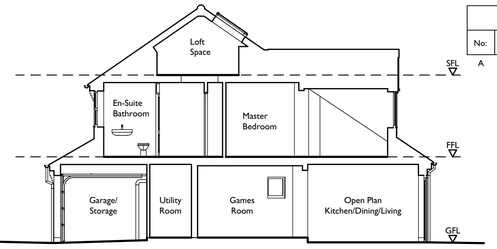

Section A-A as Existing
Scale 1:100

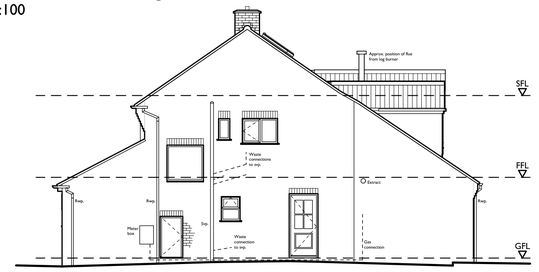

Side (South-East) Elevation as Existing
Scale 1:100

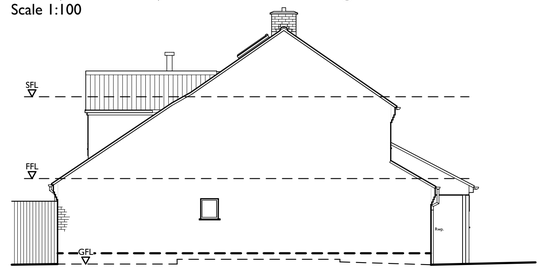

Side (North-West) Elevation as Existing
Scale 1:100

Revisions		
No:	Date:	Comments:
A	03/23	Ssouth-East Elevation title corrected.



Front (South-West) Elevation as Existing
Scale 1:50

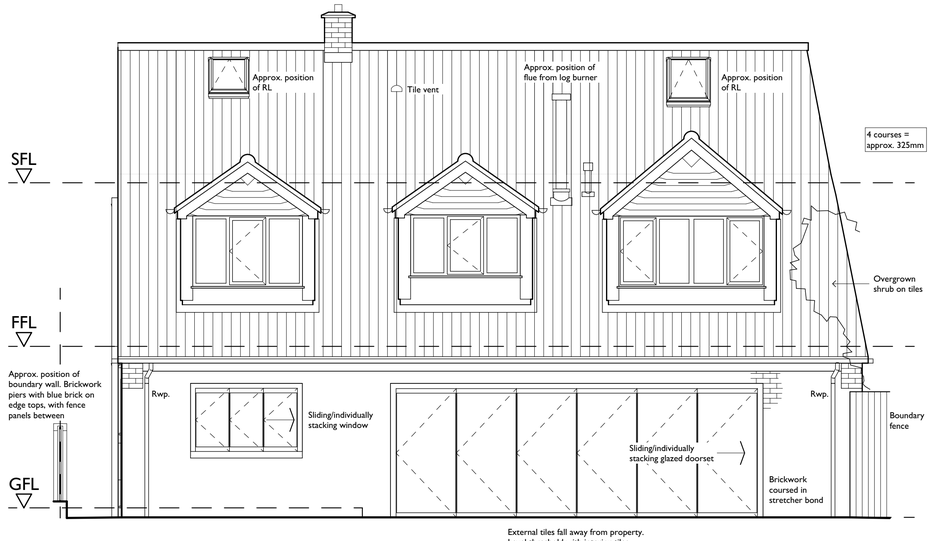

Rear (North-East) Elevation as Existing
Scale 1:50

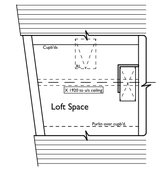

Loft over Master Bedroom Floor Plan as Existing
Scale 1:100

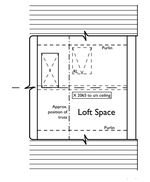

Loft over Bathroom Floor Plan as Existing
Scale 1:100

0 1 2 3 4 5
Scale bar 1 : 50 Metres

0 5 10
Scale bar 1 : 100 Metres

bga blairgrattonarchitects

Blair Gratton Architects Ltd.
First Floor Offices, 24 The Strand,
Cathedral Quarter, Derby, DE1 1BE.

T: 01332 340458

E: info@blairgratton-architects.co.uk

www.blairgratton-architects.co.uk

Project: Proposed Extensions & Alterations:
16 Avenue Road
Duffield
Derbyshire
DE56 4DW

Title: Survey as Existing:
Plans, Elevations and Section

Client: Mr & Mrs M. Rees

Dwg. No: 801.01A

Scale: 1:50 & 1:100 @ *A1*

Date: VII/XXII

Use figured dimensions only.
Contractor to check all dimensions and levels on site before work commences and report any discrepancies or variations to the Architect immediately.

RIBA Chartered Architects

© Design Copyright of Blair Gratton Architects Limited. This drawing may not be copied in any format without the consent of Blair Gratton Architects Limited.