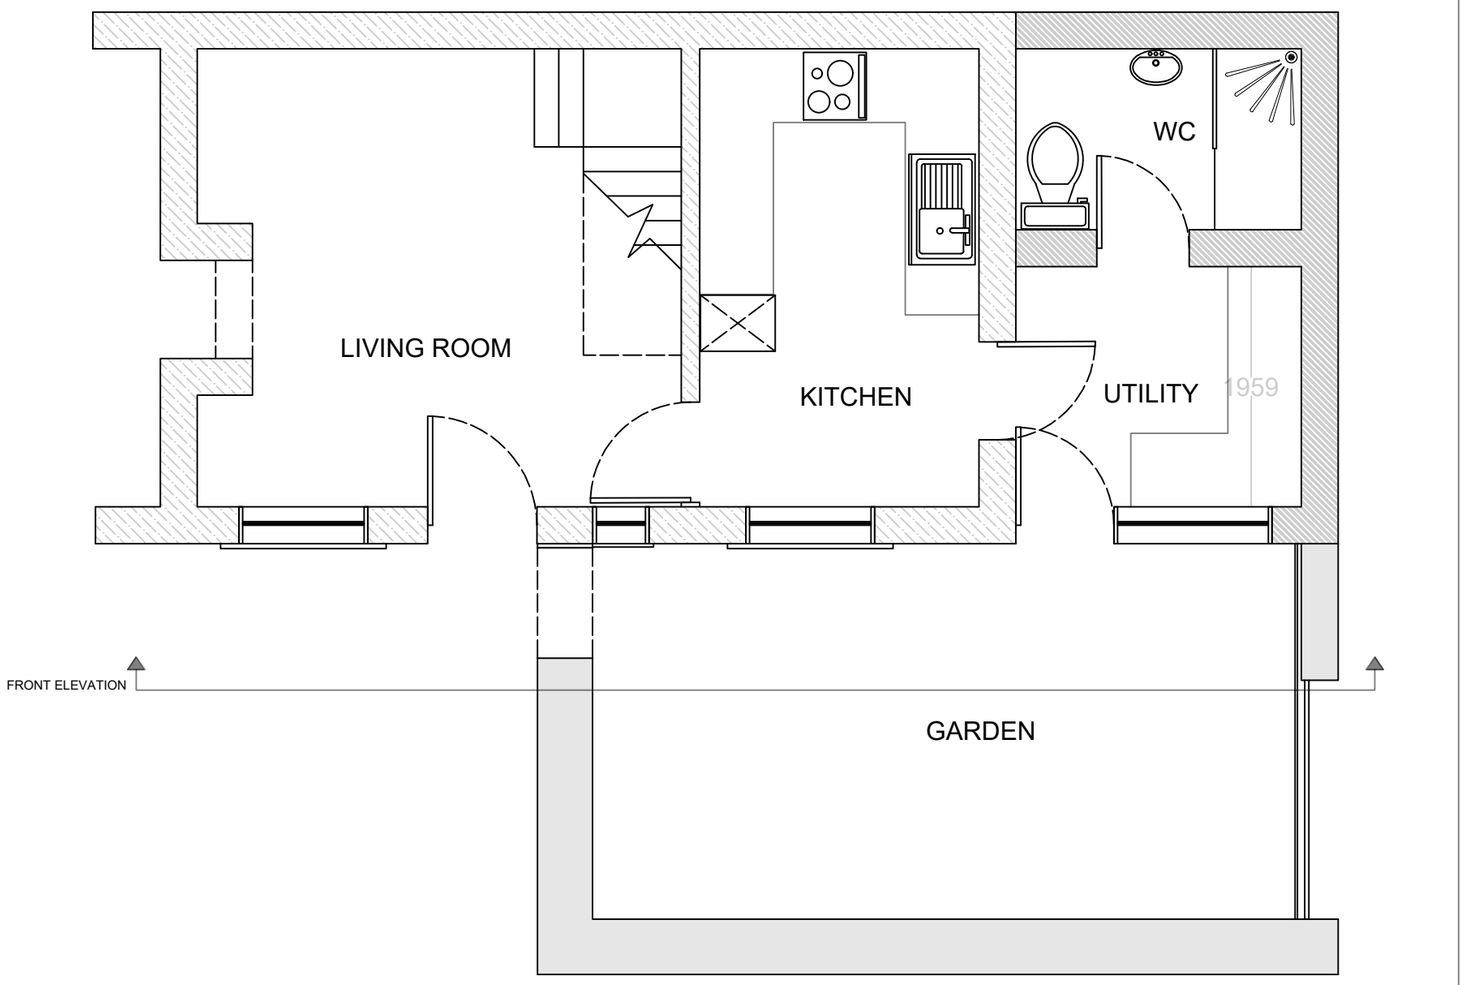

Scale Bar

0m 1m 2m 3m 4m 5m

RW TECHNICAL DRAWINGS

Drawing Title : Existing Floor Plan

Site Location : 17 Crown Terrace
Belper

Scale : 1 : 50 @ A 3

Date : 28 / 11 / 22

Drawn : RW

Checked : -- --