Design Intent Pack

Somercotes - 142413
External Scheme

Market Place,
Somercotes,
Alfreton,
Derbyshire,
De55 4HT

Contacts:

Project Manager:	Kieran Mulkerrins	Blaze Signs Ltd KieranM@blazesigns.co.uk
Drawn by:	R.B	Blaze Signs Ltd

Index:

Page 2	Revisions
Page 3-8	Signage Specifications
Page 9	OS Map

Brand colour references:

Pantone:

PMS 375 .....
PMS 2410 .....
PMS Cool Gray 1C .....

RAL:

TBC .....
6035 .....

V3

blaze
BUSINESS SIGNAGE SOLUTIONS

www.blazesigns.co.uk

T +44 (0) 121 4577715
F +44 (0) 121 4539355

DRAWING SHOWN FOR VISUAL PURPOSES ONLY. ACTUAL SIGNAGE CONSTRUCTION (MANUFACTURE, MATERIALS & TECHNIQUES) MAY DIFFER TO THOSE SHOWN & ARE SUBJECT TO FINAL SITE CONDITIONS
BLAZE STANDARD PAINT FINISH IS **60% SEMI GLOSS**,
CLIENT TO ADVISE PRIOR TO APPROVAL IF ANY SPECIAL FINISHES ARE REQUIRED

© THE COPYRIGHT OF THIS DRAWING IS O WNED BY BLAZE SIGNS LIMITED AND IS NOT TO BE DISCLOSED TO OTHER PERSONS OR TO BE USED FOR MANUFACTURING PURPOSES WITHOUT PERMISSION.

Revisions

Date	Details	Initials	Rev
10.01.2022	Original Issue	R.B	V1
20.01.2023	Change Window E to ‘Hello’ Graphic	R.B	V2
02.03.2023	Add OS Map to end of scheme and height from ground on Items 1 - 4	S.J	V3

Item 1 - Internally Illuminated Tablet Fascia Signage - Scale 1:35

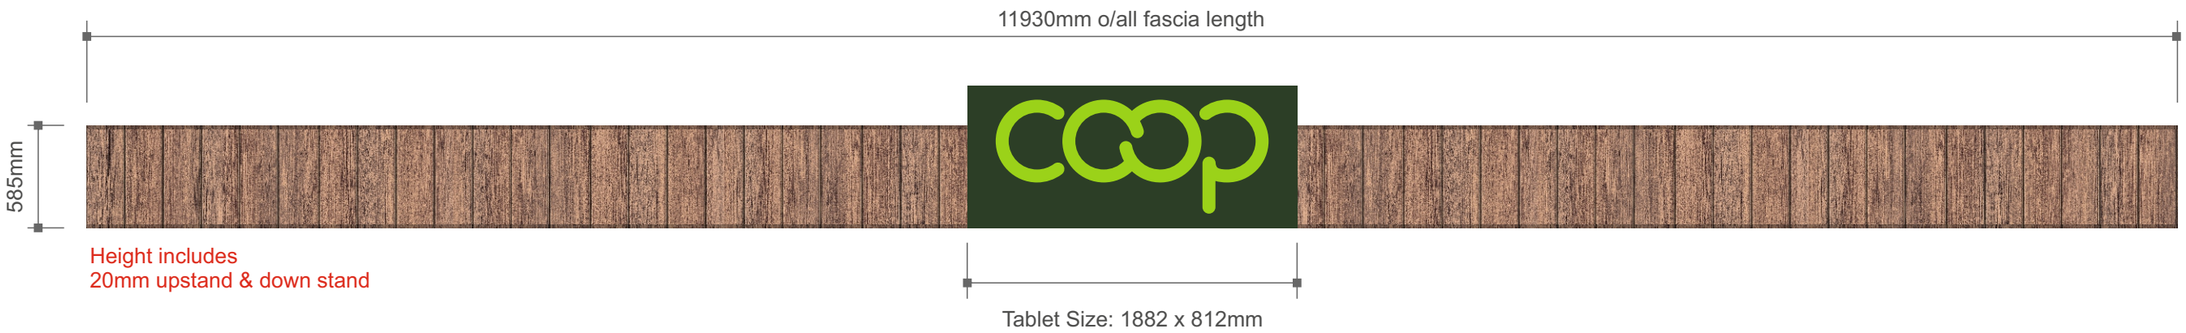

*Height from ground to bottom of sign approx 2800mm above entrance

Specification

Background panel: Folded 2mm thk aluminium face panels with 80mm returns and faces finished with woodgrain (co-op rounded step) effect vinyl.

Illuminated tablet: Folded 3mm thick aluminium face panels with 80mm returns and faces finished green RAL 6035. Text "**coop**" to be step cut pushed through 5mm green 6T-81 acrylic internally illuminated via white LEDs.

Existing Background is Rotten at accessible parts. New background required

Manufacture to survey*

Existing Elevation



Proposed Elevation



Construction detail

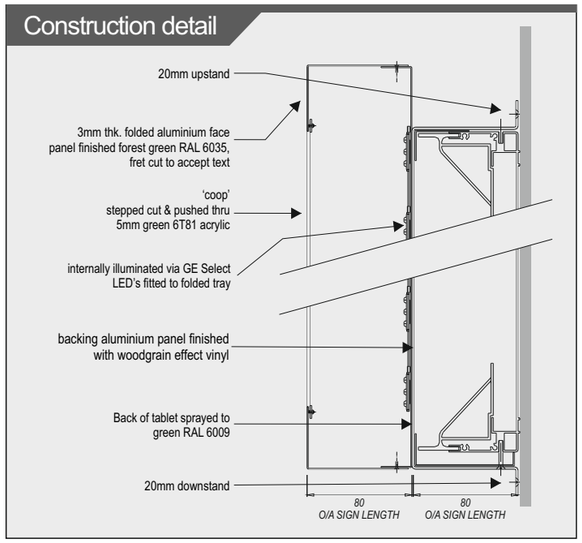

Item 2 - Internally Illuminated Tablet Fascia Signage - Scale 1:20

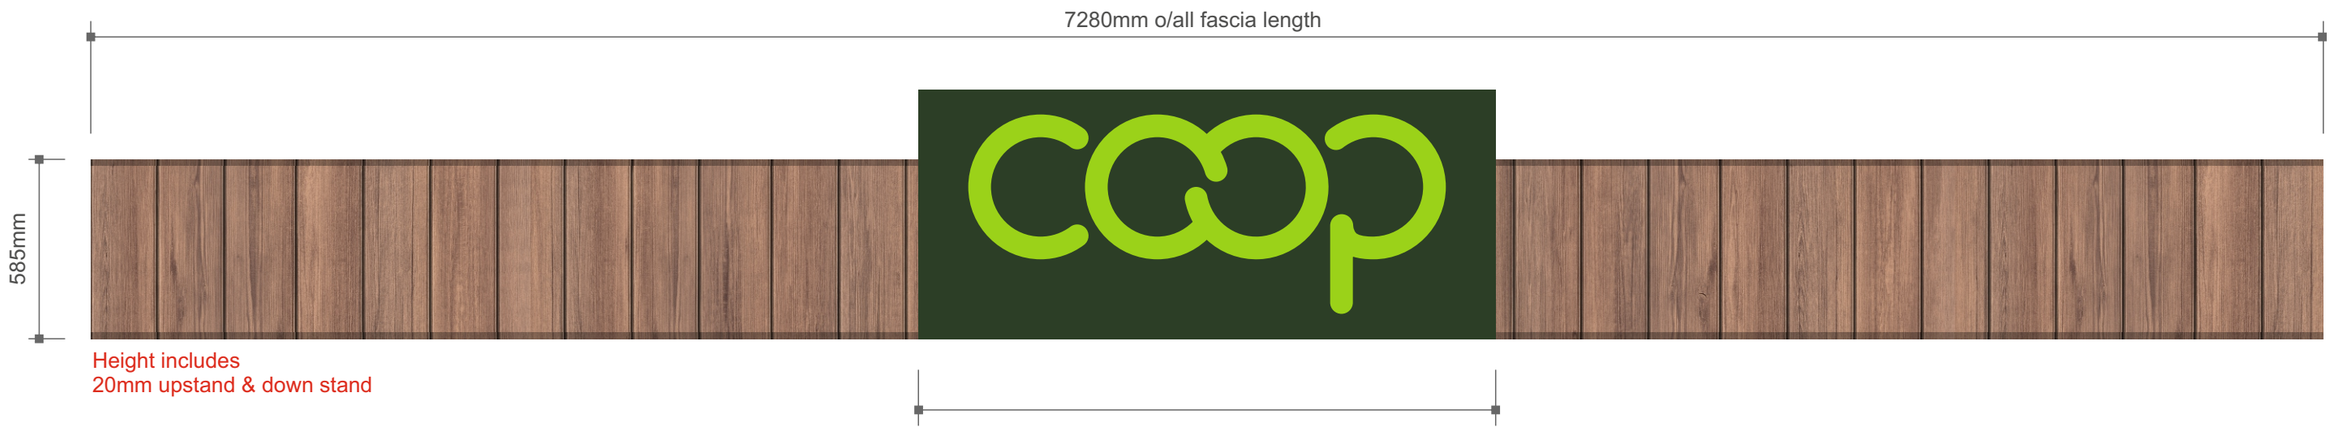

*Height from ground to bottom of sign approx 2800mm above entrance

Specification

Background panel: Folded 2mm thk aluminium face panels with 80mm returns and faces finished with woodgrain (co-op rounded step) effect vinyl.

Illuminated tablet: Folded 3mm thick aluminium face panels with 80mm returns and faces finished green RAL 6035. Text "**coop**" to be step cut pushed through 5mm green 6T-81 acrylic internally illuminated via white LEDs.

Existing Background is Rotten at accessible parts. New background required

Manufacture to survey*

Existing Elevation



Proposed Elevation



Construction detail

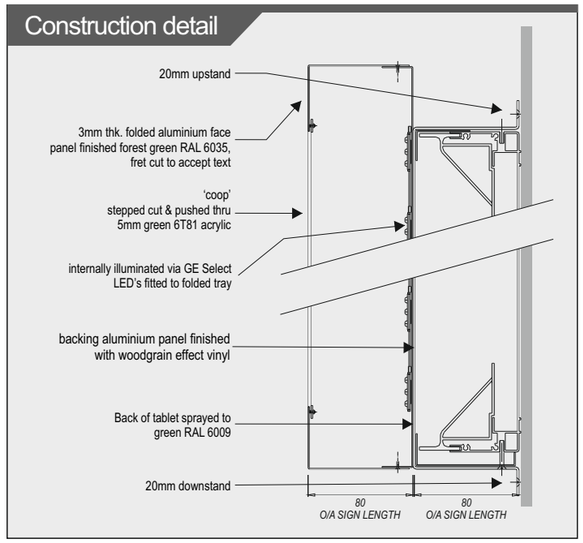

Item 3 - Non-Illuminated Fascia Signage - Scale 1:10



Height includes
20mm upstand & down stand

*Height from ground to bottom of sign approx 2800mm above entrance

Specification

Folded 2mm thk aluminium face panels with 80mm returns and faces finished with woodgrain (co-op rounded step) effect vinyl.

Manufacture to survey*

Existing Elevation



Proposed Elevation



Construction detail

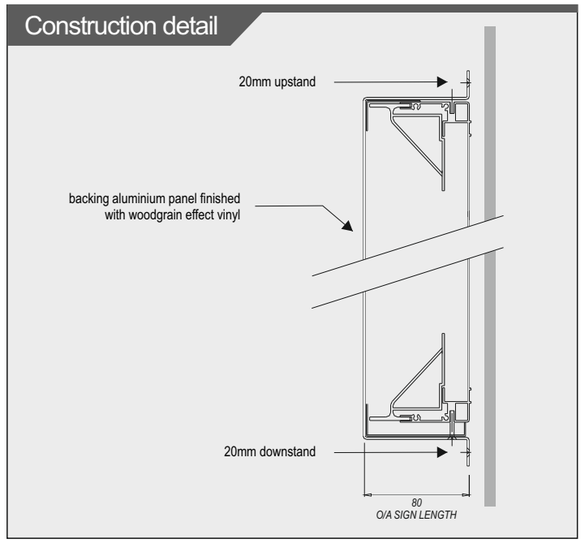

Item 4 - Window vinyls - Scale 1:30



Specification

Digitally printed vinyl overlaid in matt laminate
Externally applied to existing ACM panels

Manufacture to survey*

*Height from ground to bottom of sign approx 150mm

Item 5 - A1 Poster frames - Scale 1:20

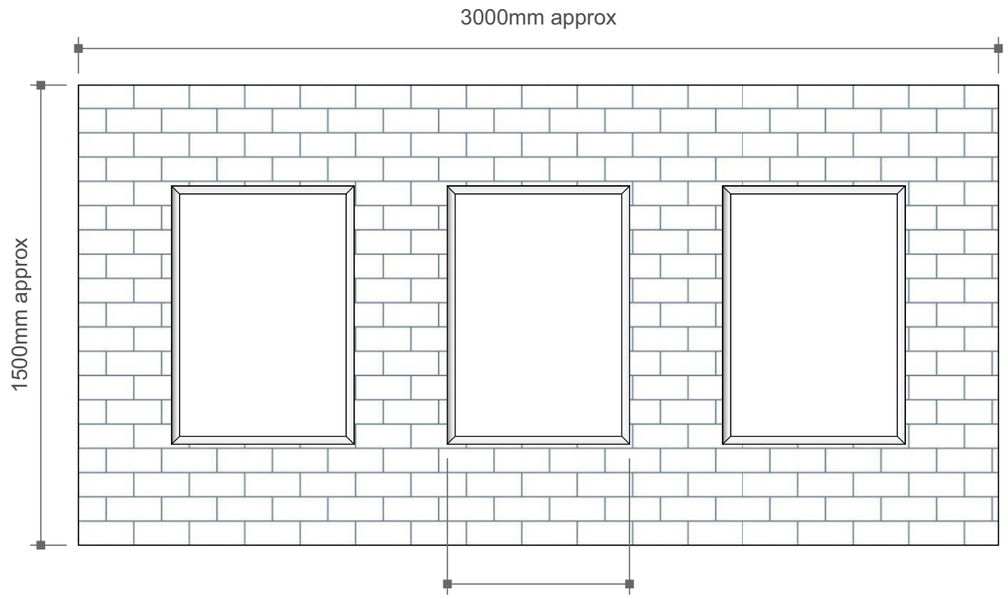

A1 594x841mm

Specification

3 A1 snap frames (15mm depth) evenly spaced approx 300mm gaps within brick area.

Manufacture to survey*

Existing Elevation

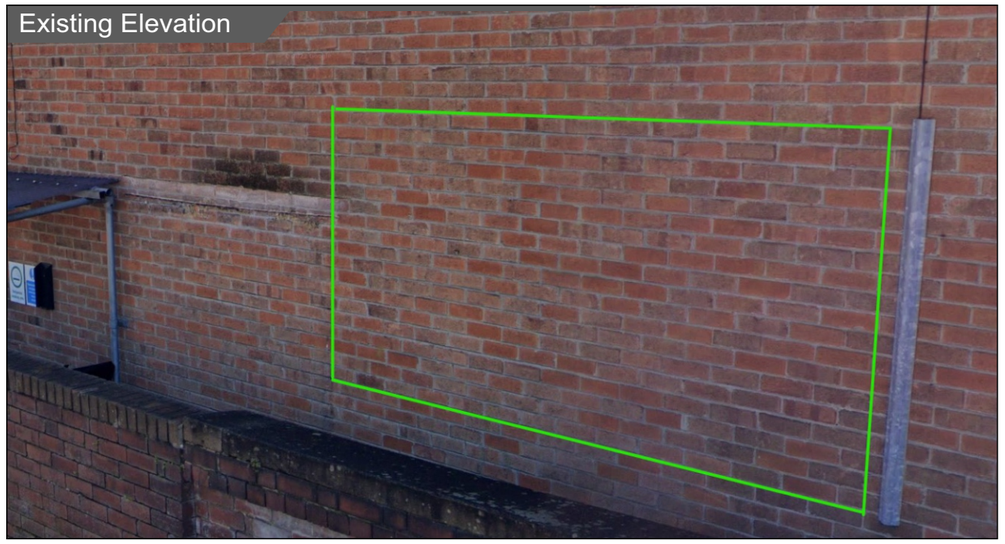

Remove banner frame

Requirement

Remove Existing banner frame.



OS Map

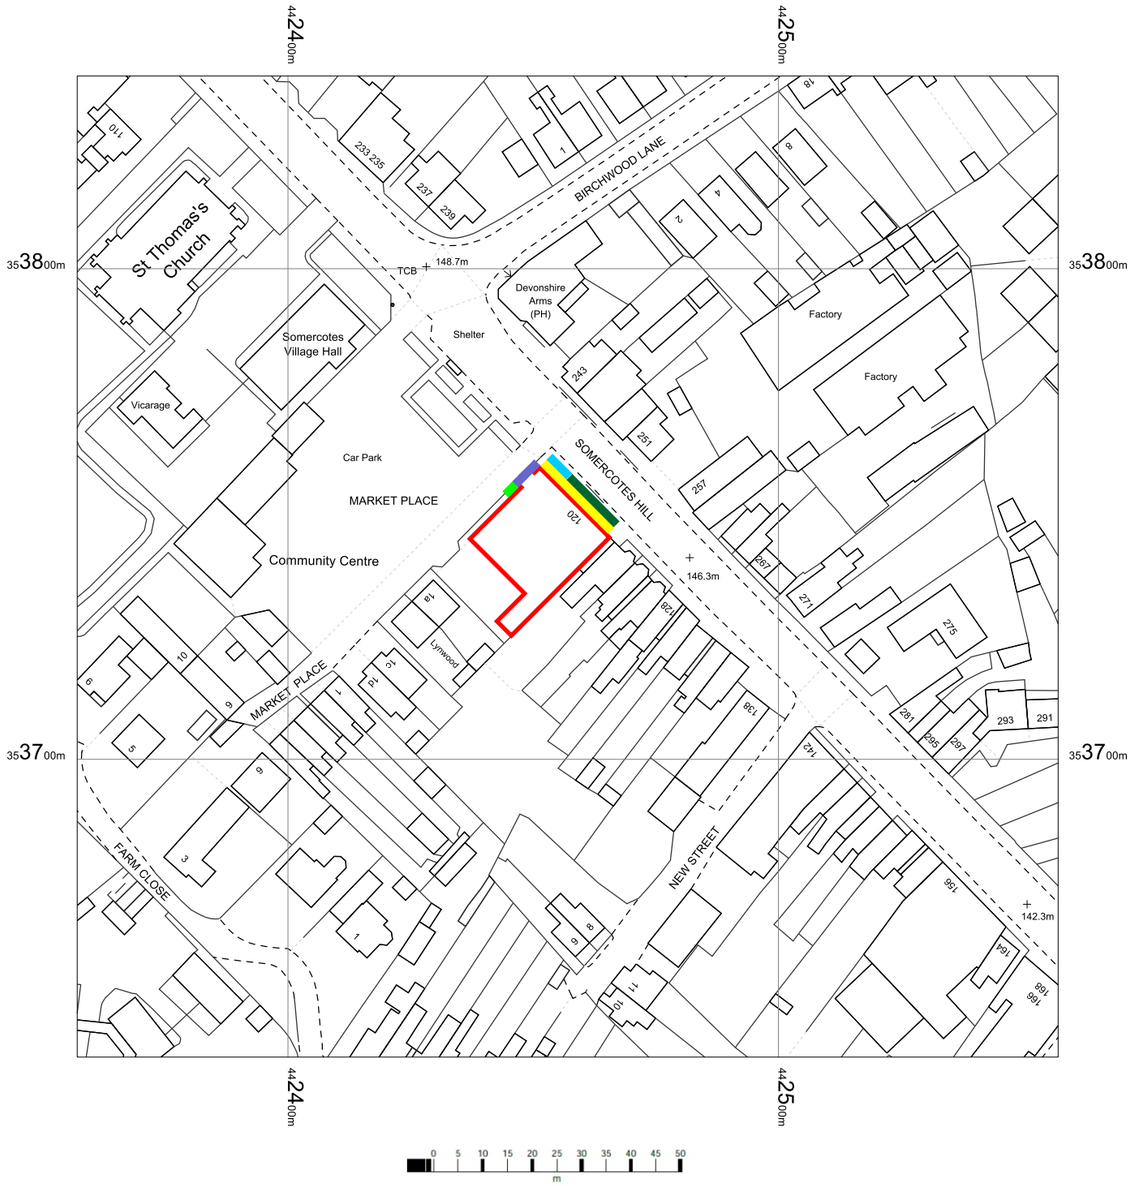

Item 1 - Wood Grain Tablet Fascia

Item 2 - Wood Grain Tablet Fascia

Item 3 - Wood Grain Fascia

Item 4 - Window Vinyls

Item 5 - Poster Frame

OS MasterMap 1250/2500/10000 scale
Thursday, March 2, 2023, ID: CM-01090089
www.centremapslive.co.uk

1:1250 scale print at A4, Centre: 442457 E, 353739 N

©Crown Copyright Ordnance Survey. Licence no. AC0000849896