Revision

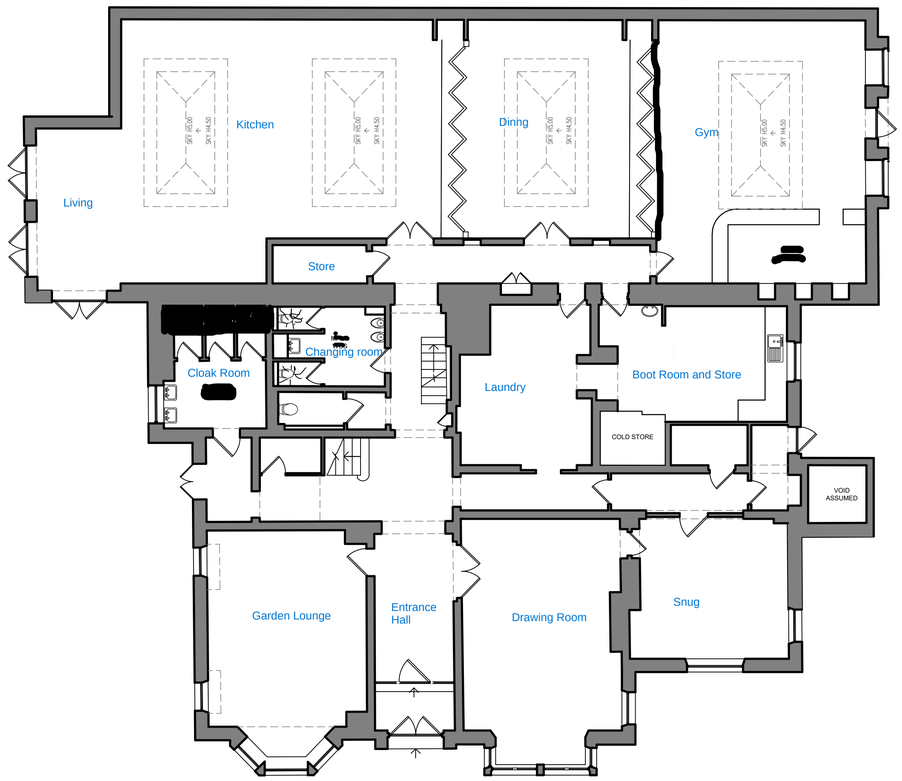


[redacted]

# PROPOSED GROUND FLOOR CHANGE OF USE RESIDENTIAL

0m 1m 2m 3m 4m 5m 6m 7m 8m

SPATIALIZED

Tel: 01924 252482
Email: studio@spatialized.com
Web: www.spatialized.com

1 NAVIGATION COURT
CALDER PARK
WAKEFIELD
WF2 7BJ

**PLANNING ISSUE**

Title [redacted] GROUND FLOOR PLAN PROPOSED

Address MR MARK & MRS. LAVINIA LEWIS
MARVAL LIMITED
BLACKBROOK HOUSE
BELPER
DERBYSHIRE
DE56 2DB

| | |
|---|---|
| Date APRIL 22 | Revision |
| Drawn CB | Job No 02-22-1201 |
| Scale 1:100 @ A1 | Dwg No 01 |

Copyright - This drawing & design and all the information contained therein is the sole copyright of Spatialized Ltd - and reproduction in any form is forbidden unless permission is obtained in writing.
CONTRACTORS PLEASE NOTE:
1. Warning; no dimensions are to be scaled from this drawing. All Contractors must visit site and be responsible for taking & checking all dimensions relative to this work. The designer must be advised of any discrepancies in writing.
2. Any discrepancies between drawings & specification should be reported to the Designer prior to any work commencing.
3. All fixtures and fittings should be fitted/installed in line with industry standards and comply with HSE, CDM, CQC and the regulations outlined by any other regulatory body applicable.