Revision

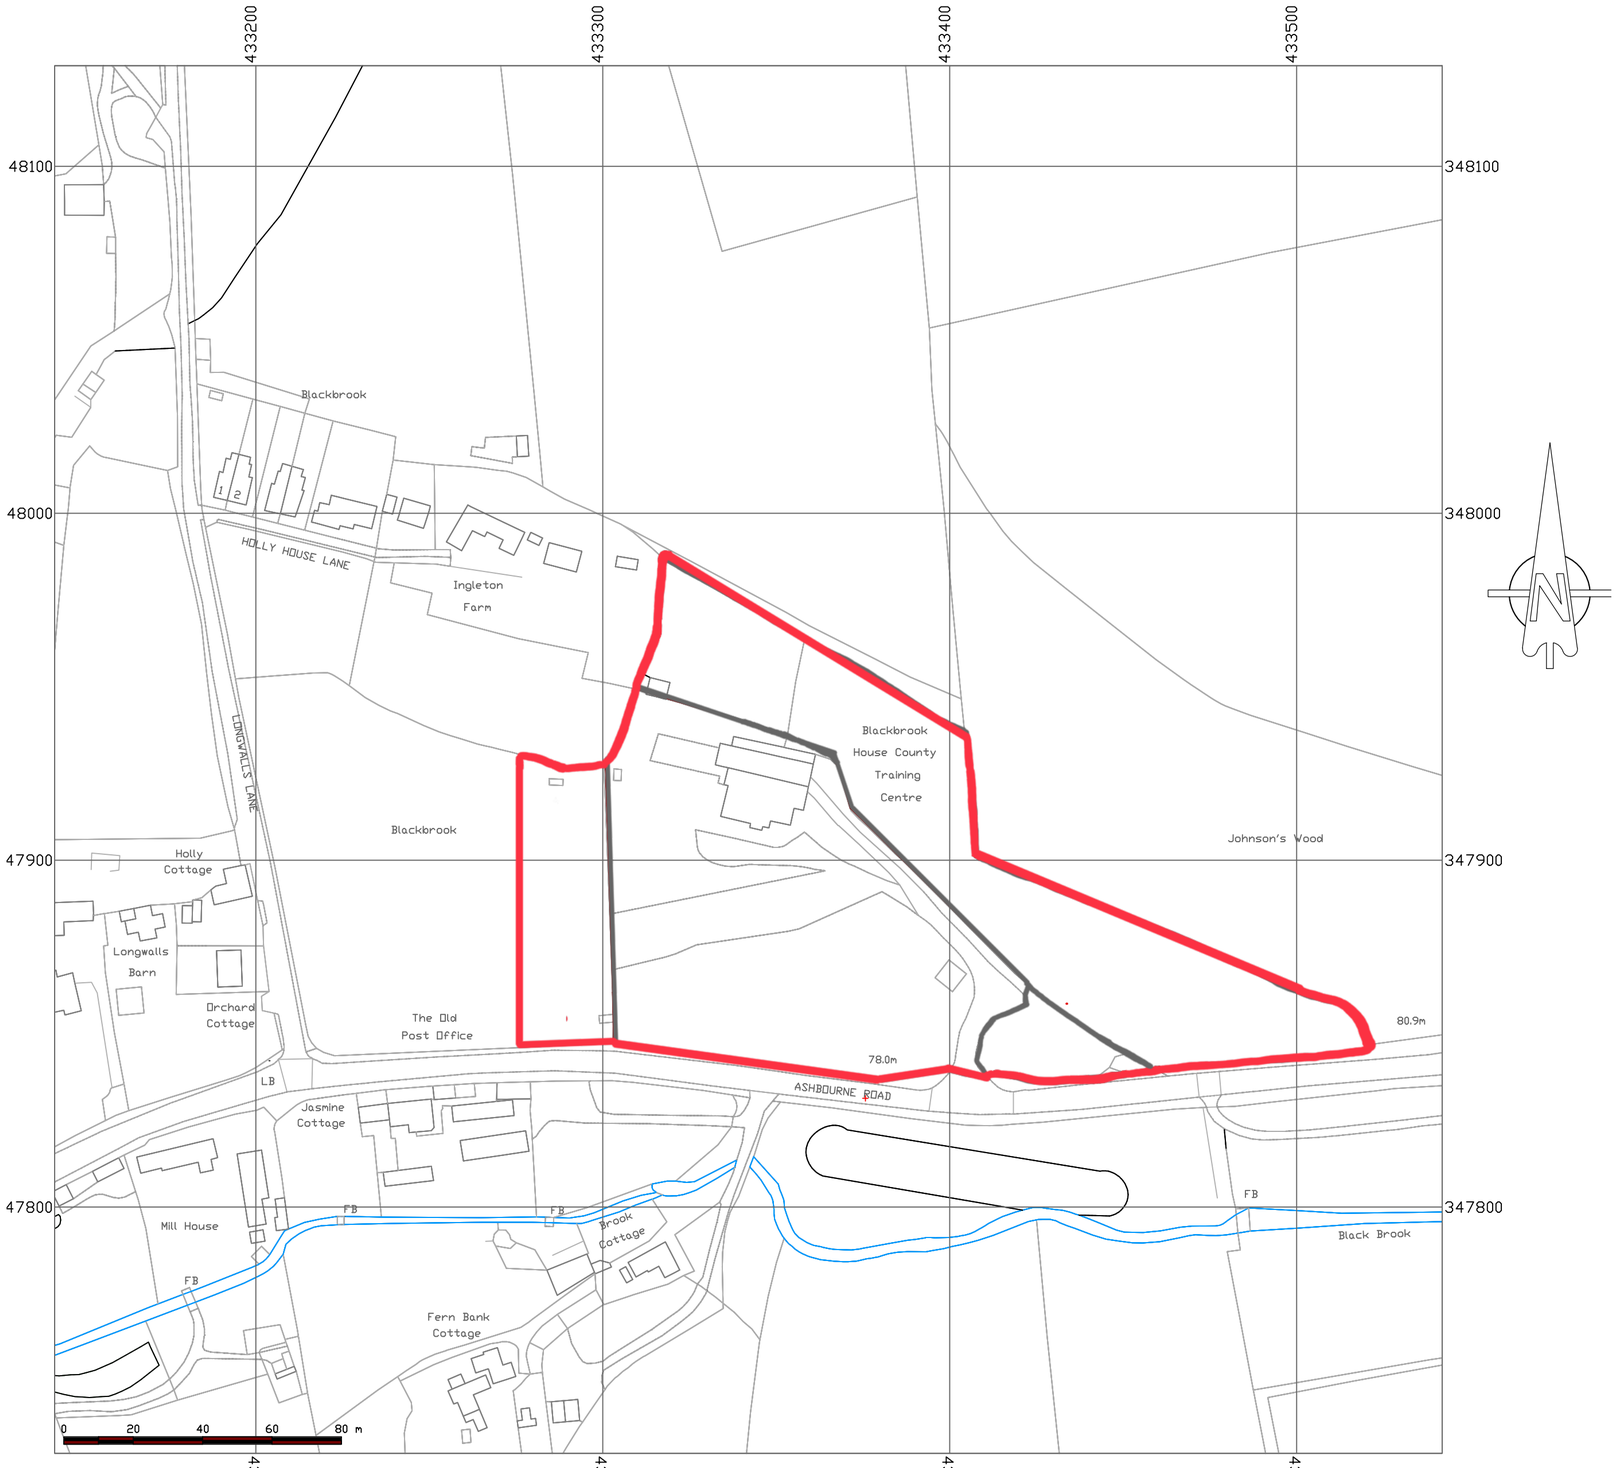

PROPOSED LOCATION PLAN BLACKBROOK HOUSE

SPATIALIZED

Tel: 01924 252482
Email: studio@spatialized.com
Web: www.spatialized.com

1 NAVIGATION COURT
CALDER PARK
WAKEFIELD
WF2 7BJ

PLANNING ISSUE

Title: LOCATION PLAN
Proposed

Address:
MR MARK & MRS. LAVINIA LEWIS
MARVAL LIMITED
BLACKBROOK HOUSE
BELPER
DERBYSHIRE
DE56 2DB

Date: APRIL 22	Revision:
Drawn: CB	Job No: 02-22-1201
Scale: 1:1250 @ A2	Dwg No: P1

Copyright - This drawing & design and all the information contained therein is the sole copyright of Spatialized Ltd - and reproduction in any form is forbidden unless written permission is given.
CONTRACTORS PLEASE NOTE:
1. Warning; no dimensions are to be scaled from this drawing. All Contractors must visit site and be responsible for taking & checking all dimensions relative to this work. The designer must be advised of any discrepancies in writing.
2. Any discrepancies between drawings & specification should be reported to the Designer prior to any work commencing.
3. All fixtures and fittings should be fitted/installed in line with industry standards and comply with HSE, COM, CQC and the regulations outlined by any other regulatory body applicable