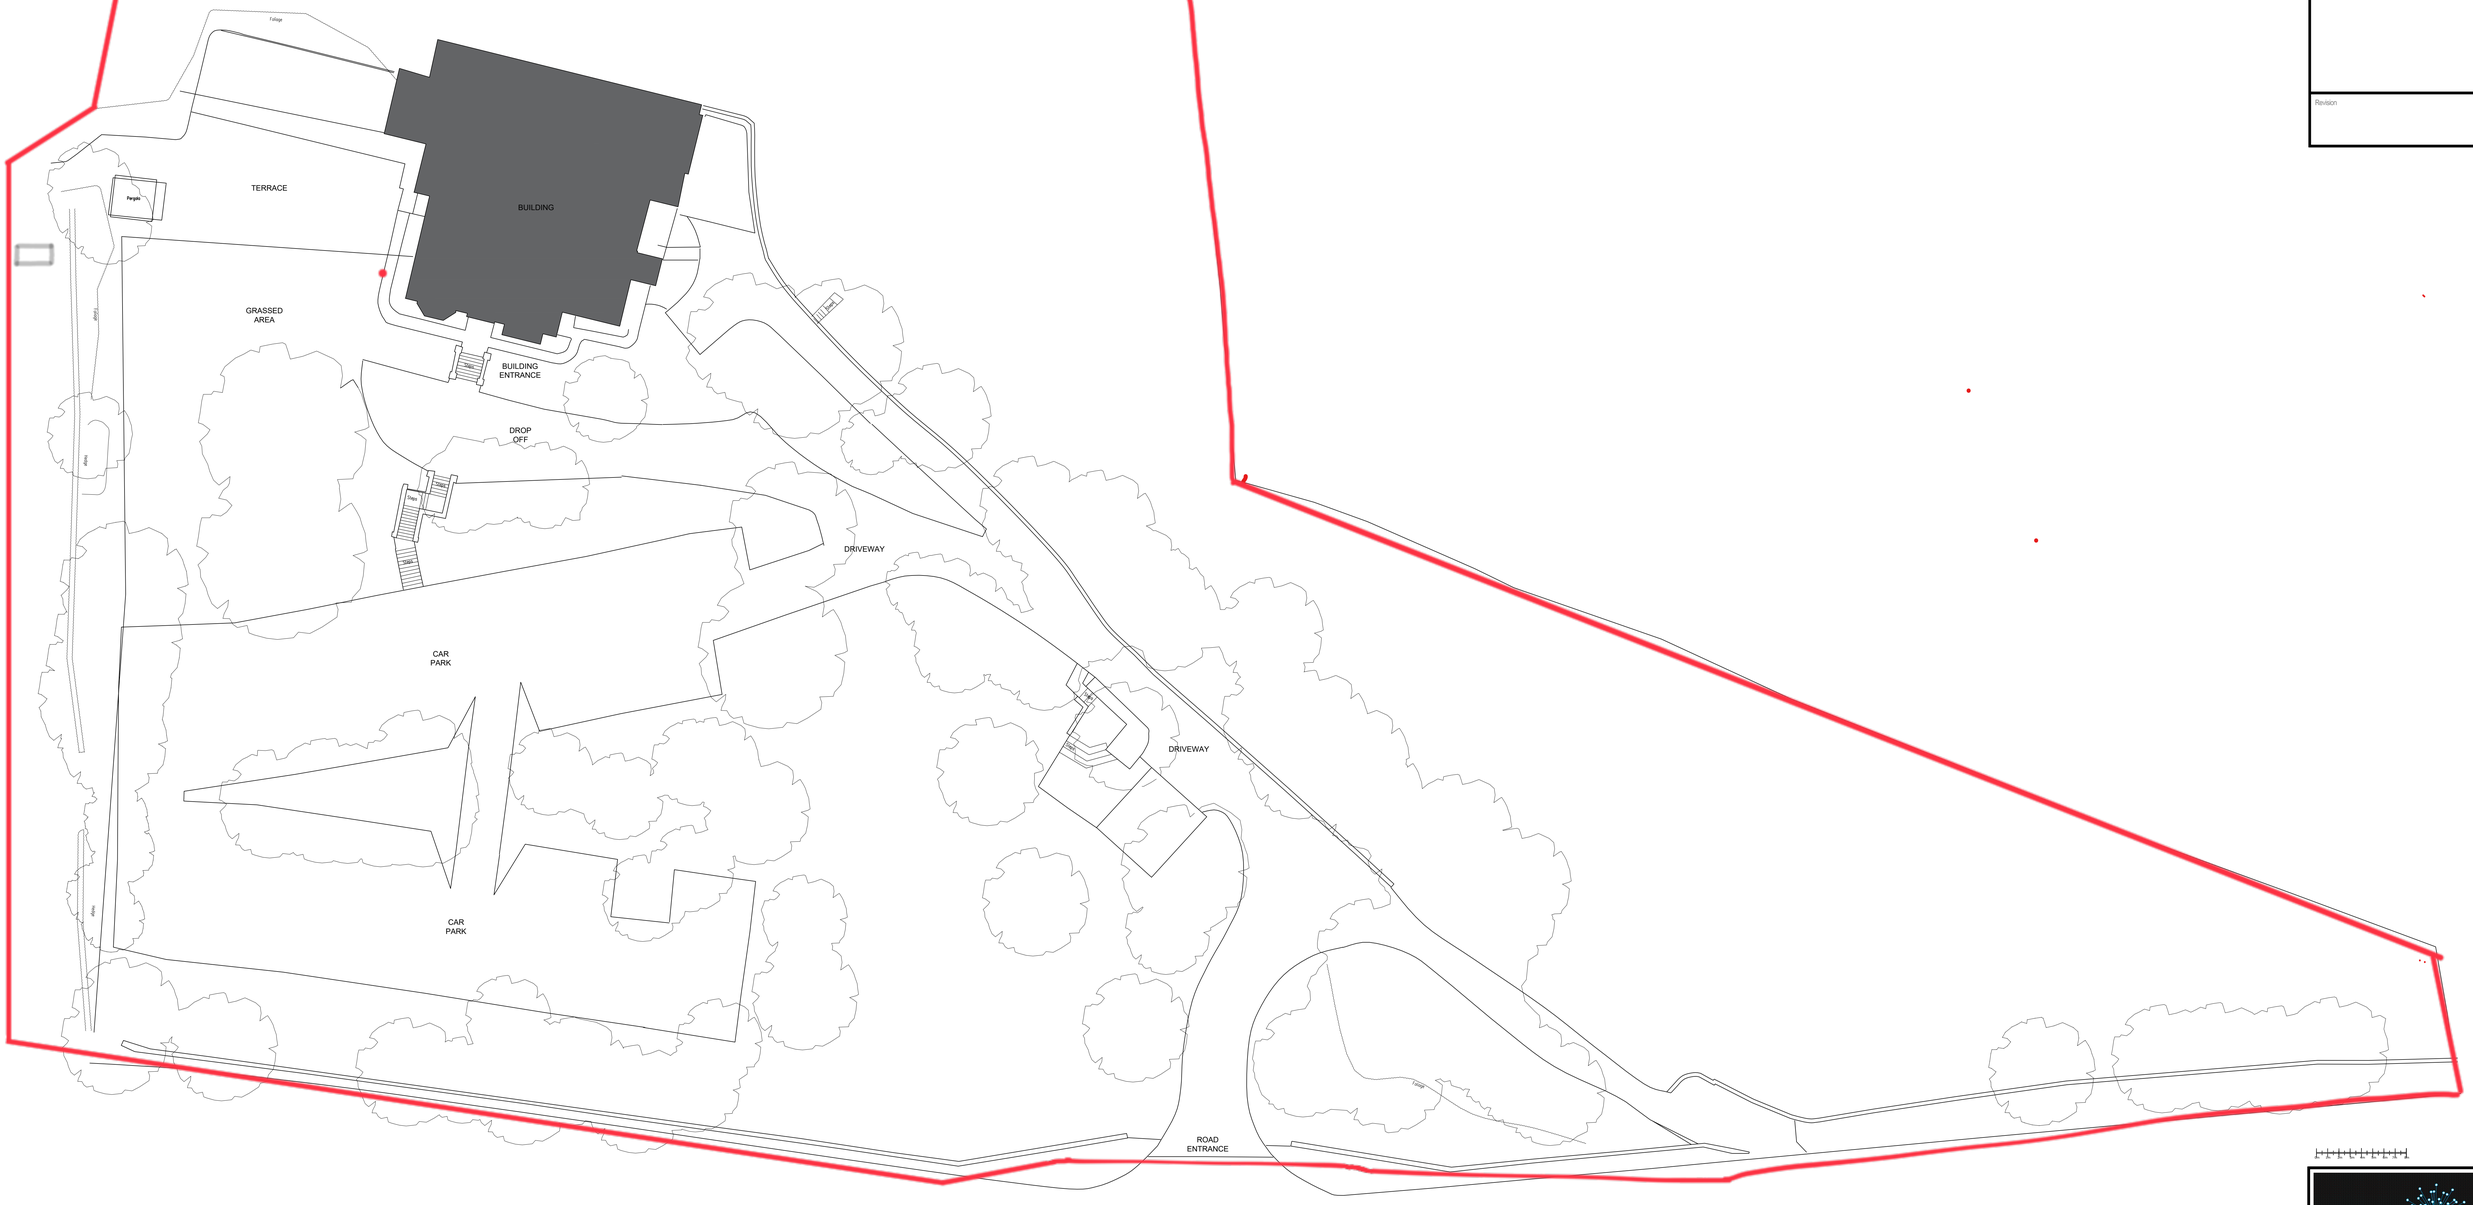

Revision

PROPOSED SITE PLAN BLACKBROOK HOUSE

SPATIALIZ∃D
Tel: 01924 252482
Email: studio@spatialized.com
Web: www.spatialized.com
1 NAVIGATION COURT
CALDER PARK
WAKEFIELD
WF2 7SJ

PLANNING ISSUE

Title [redacted] SITE PLAN PROPOSED

Address MR MARK & MRS. LAVINIA LEWIS
MARVAL LIMITED
BLACKBROOK HOUSE
BELPER
DERBYSHIRE
DE56 2DB

Date APRIL 22	Revision
Drawn CB	Job No 02-22-1201
Scale 1:200 @ A0	Dwg No 08

Copyright:- This drawing & design and all the information contained therein is the copyright of Spatialized Ltd, and reproduction in any form is forbidden unless permission is obtained in writing.
CONTRACTORS PLEASE NOTE:-
1. Warning: no dimensions are to be scaled from this drawing. All Contractors must visit site and be responsible for taking & checking all dimensions relative to their work. Any discrepancies to be brought to the Designer's attention.
2. Any discrepancies between drawings & specification should be reported to the Designer prior to any work commencing.
3. All fixtures and fittings should be fitted/installed in line with industry standards and comply with HSE, CDM, CQC and the regulations outlined by any other necessary body approval.