

Prop. Front Elevation

SCALE 1:100

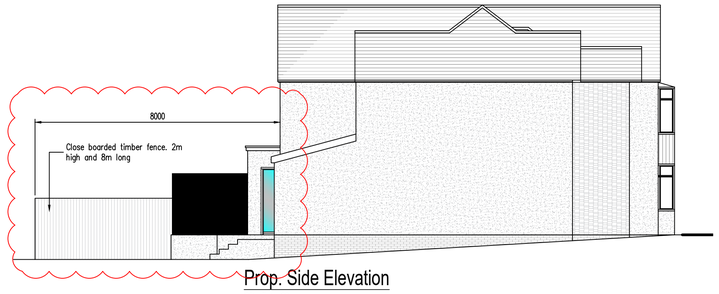

Prop. Side Elevation

SCALE 1:100



Prop. Rear Elevation

SCALE 1:100



Prop. Side Elevation

SCALE 1:100

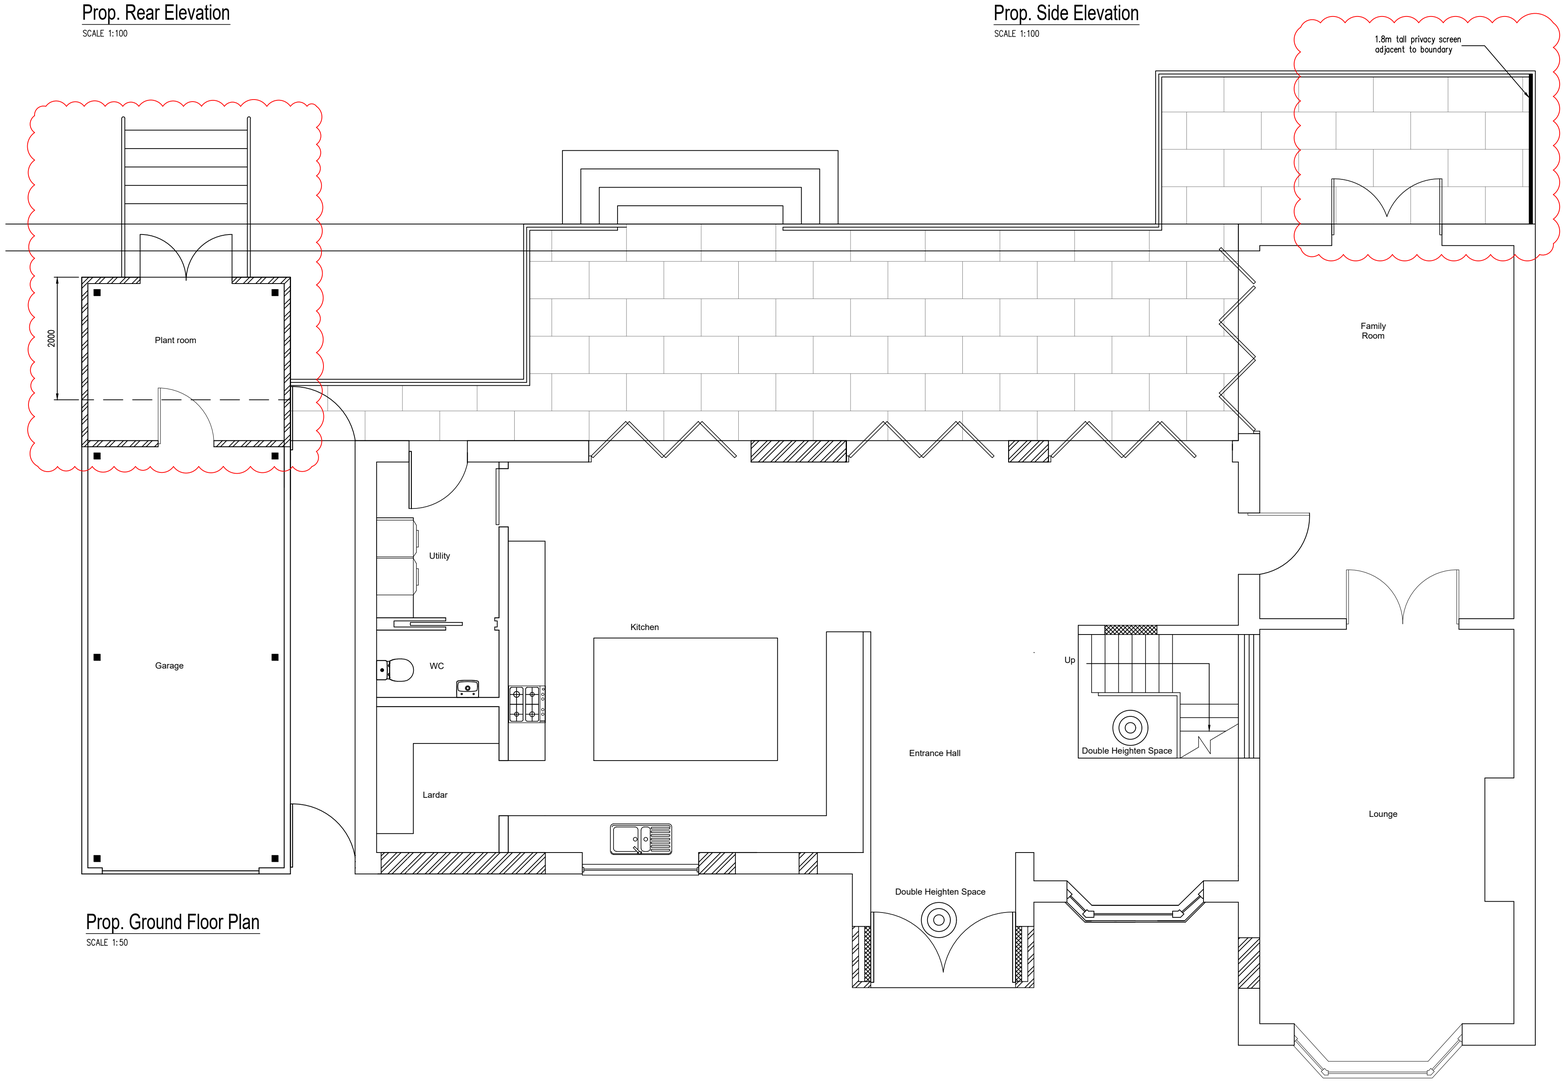

Prop. Ground Floor Plan

SCALE 1:50

SCALE 1:100

0 1 2 3 4 5 6 7 8 9 10 [m]

Scale 1:50

0 0,5 1,0 1,5 2,0 2,5 3,0 3,5 4,0 4,5 5,0 [m]

NOTES:

1. ALL MATERIALS TO MATCH EXISTING AS CLOSE AS PRACTICAL
2. ALL DIMENSIONS TO BE CHECKED ON SITE BY BUILDER BEFORE WORK COMMENCES

Rev.	Date	Details	Drawn
2	07/03/23	FENCES & SCREEN REVISED AS CLOUDED	KBB
1	08/02/23	REVISED TO COMMENTS AS CLOUDED	KBB
0	16/12/22	ISSUED FOR APPROVAL	KBB

KB Design Services
154 Parkville Highway, Holbrooks,
Coventry CV6 4HY
Tel: 07843671806
e-mail: kbdesign@hotmail.co.uk

Project
Erection of Double Storey Extensions at
13 Woodsid, Morely

Client
Dr K Patel

Title
Proposed Plans and Elevations

Drawn	Scale	Date
KBB	1:100 @ A1	December 2022

Status: For Approval

Drg. No.: M2219_PL_DRG_0002

Rev.: 2