

Existing Front Elevation

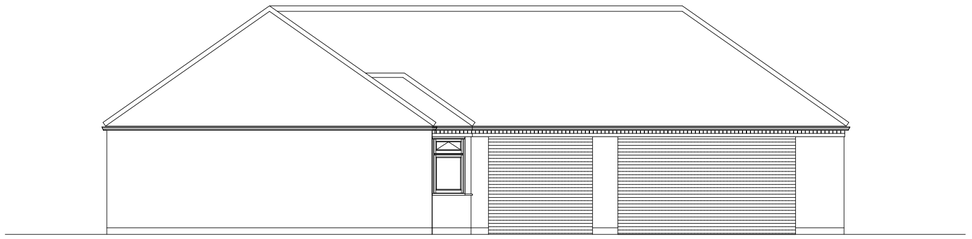

Existing Side Elevation

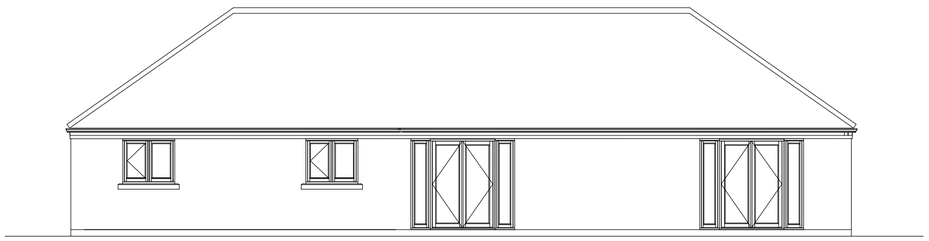

Existing Rear Elevation

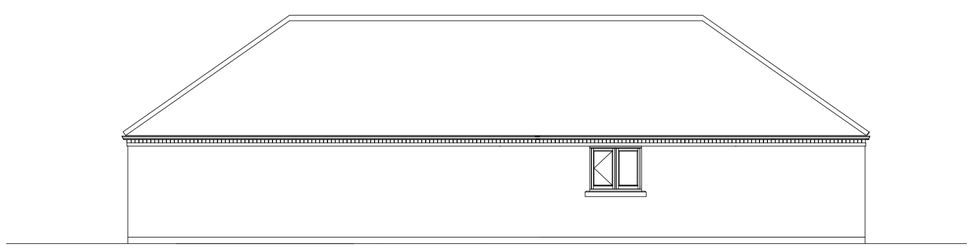

Existing Side Elevation

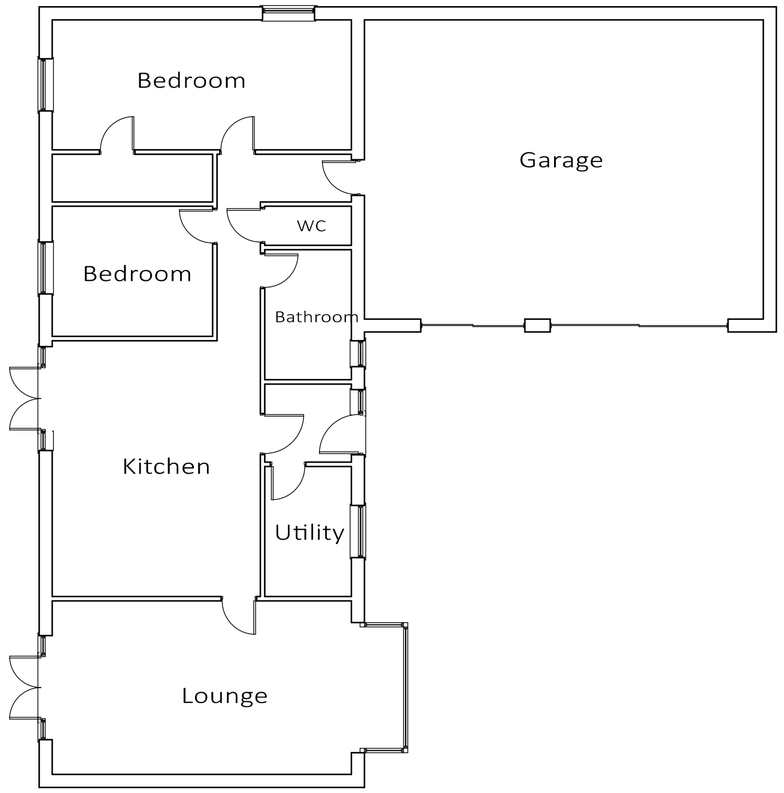

Existing Ground Floor Layout

Notes:

1. All dimensions are in millimeters (mm) unless otherwise stated.
2. Contractors must check all dimensions on site, working from stated dimensions only, any discrepancies are to be reported to the Architect before work is undertaken.
3. The Contractor is to comply in all respects with current Building Legislation, British Standard Specifications, Building Regulations, Construction (Design & Management) Regulations, Party Wall Act, etc. whether or not specifically stated on this drawing

	Date	Revisions

Client:
Mr Peter Wharton

Project Site Address

24C Breach Road
HEANOR
DE75 7NJ

Drawing Title:
Single Storey Side Extensions

Drawing Title:
Existing Elevations & Layout

Scale: 1:100 @ ISO A2

Status: Planning

Date: February 2023

Drawing No: