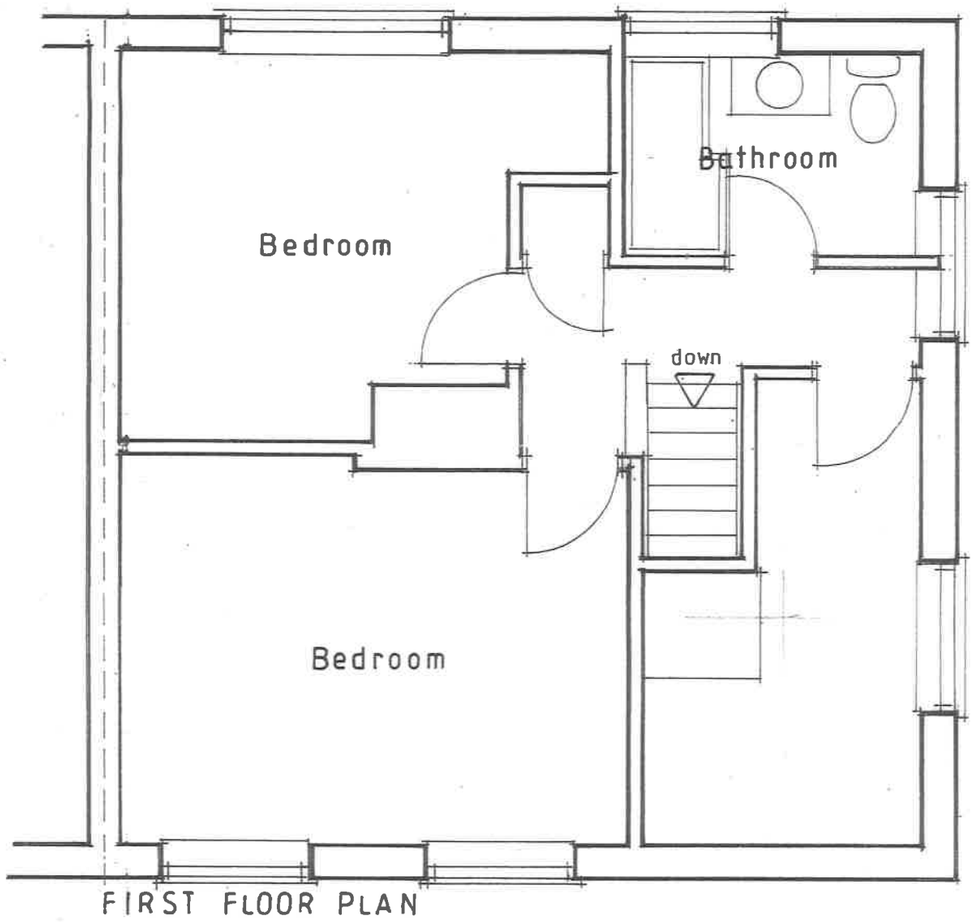

FIRST FLOOR PLAN

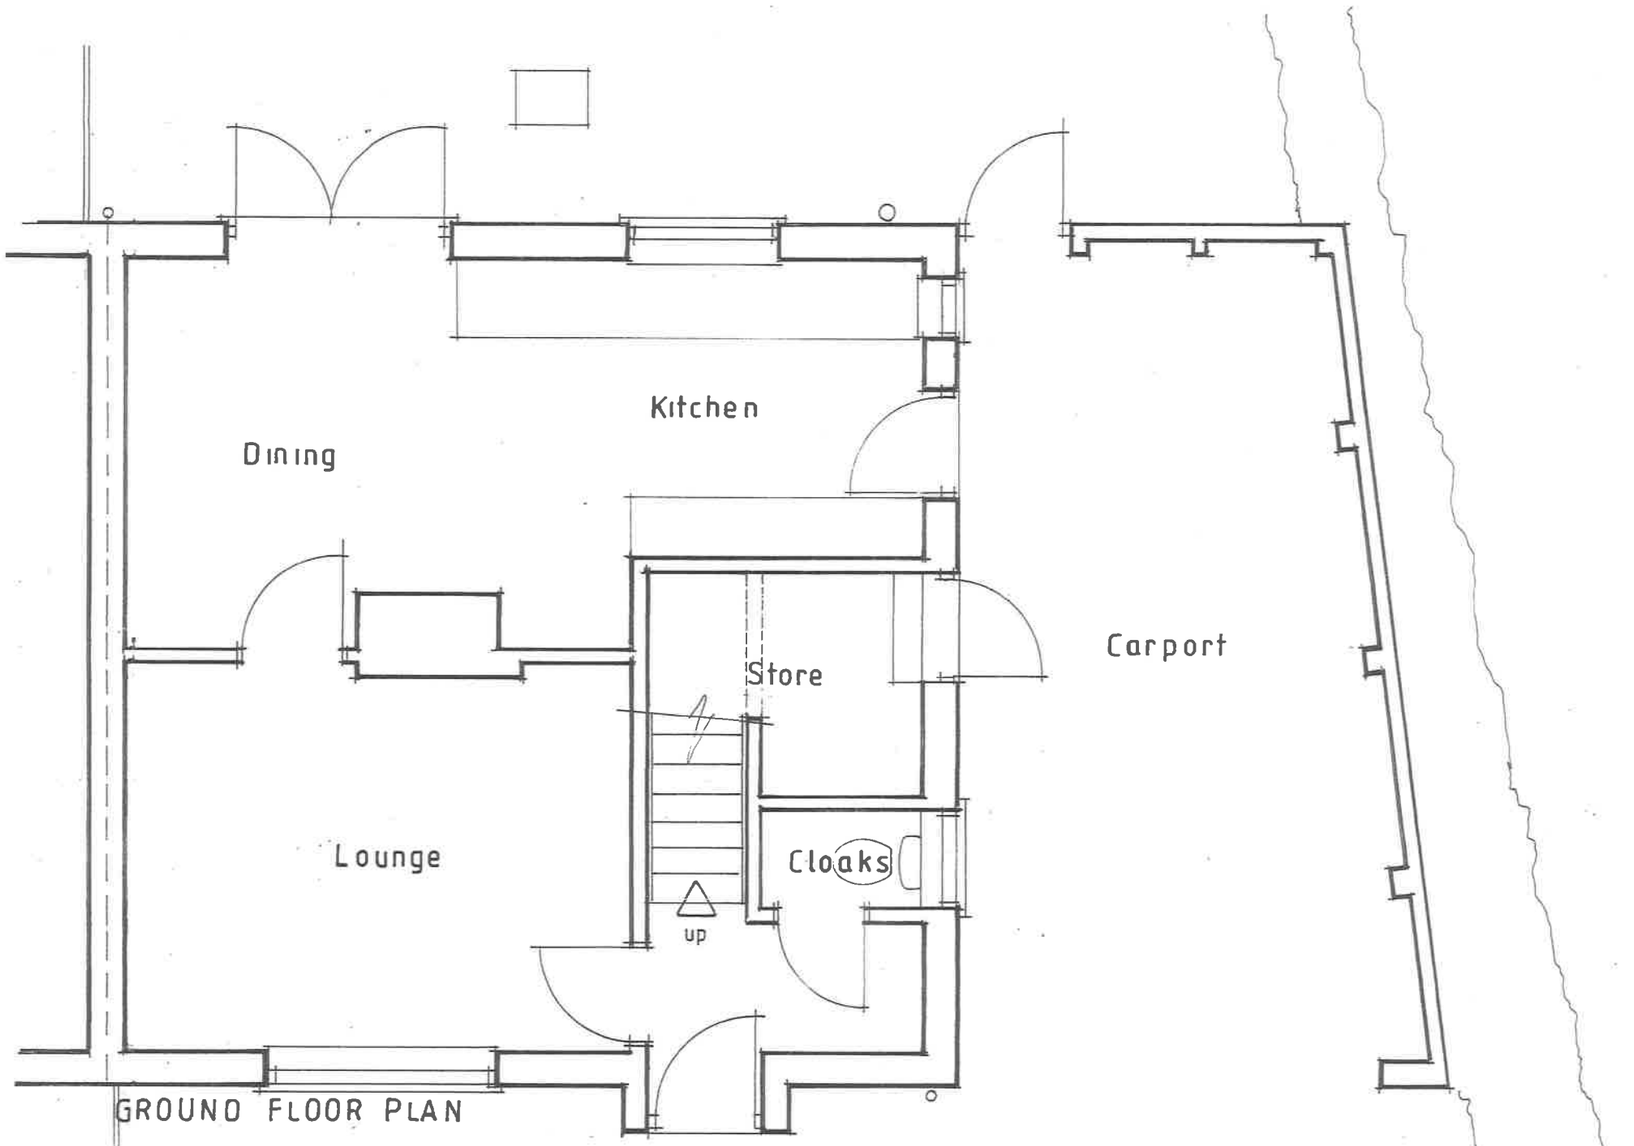

GROUND FLOOR PLAN

PLANS AS EXISTING

austin
planning & building services
'Blue Horizon'
Main Road
Higham
Derbyshire DE55 6EH
Telephone 01773 835304
E-mail ernieaustin1942@hotmail.com

55 CHESTNUT AVENUE, BELPER

Scale 1/50 at A3
Drwg. No. F/CAB/1