1st Floor Plan

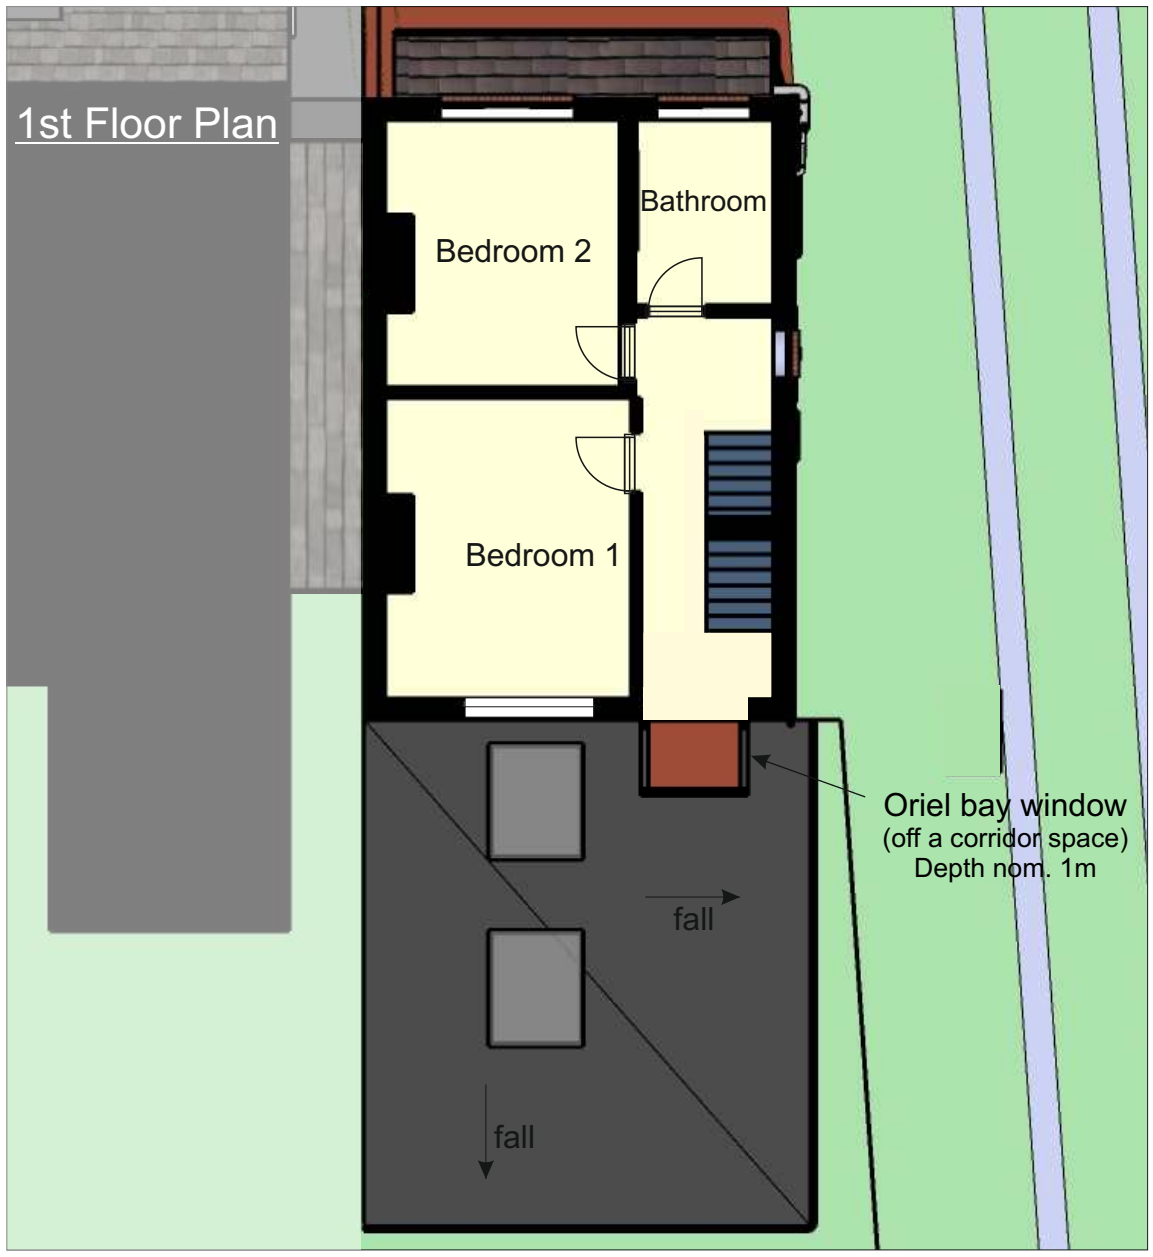

Roof Plan

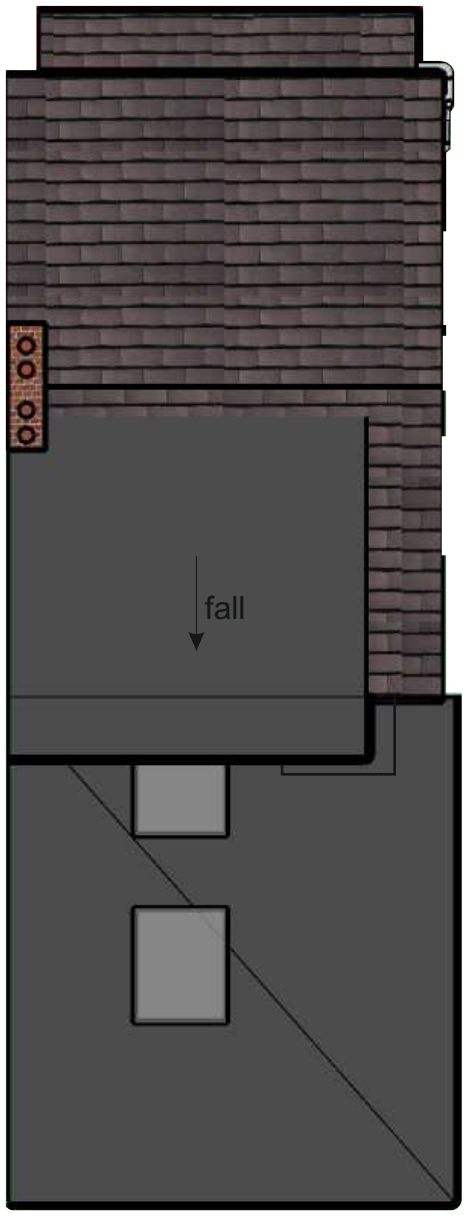

Grd Floor Plan

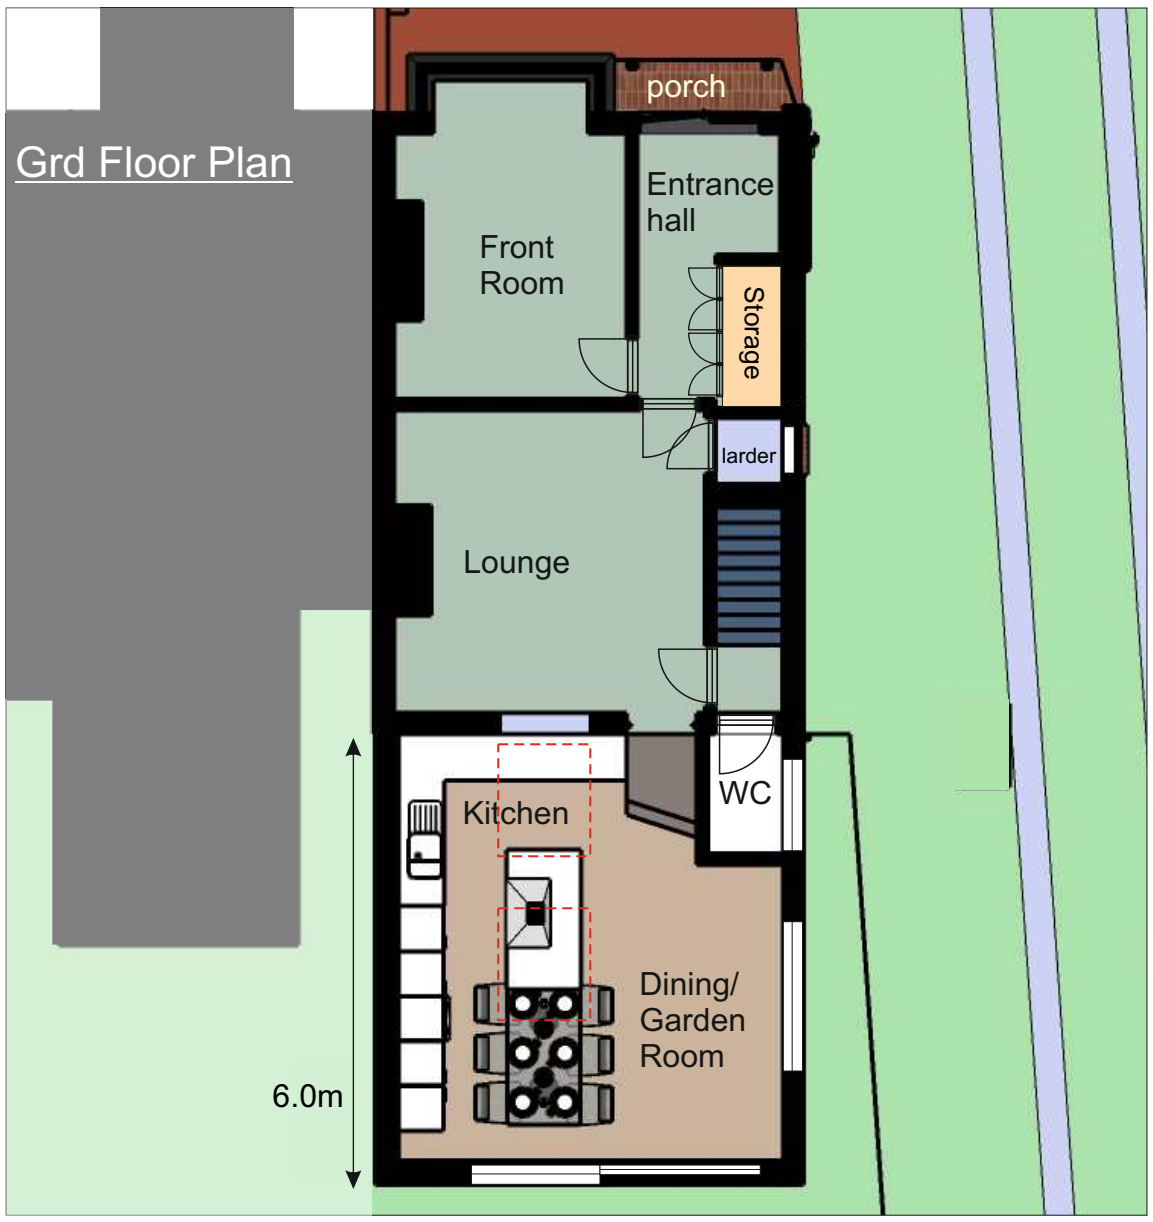

Attic Plan



03.03.23 - Rev '0'
Issue - Planning Application

Scale 1:100 @ A3

0 2 4 6 8 10 metres

North

Project: Rear & Roof Extension : 50 Spencer Road, Belper. DE56 1JY		
Client: Mitch & Sarah		
Title: Proposed Plans		
Scale: 1:1250/500@A3	Inception: Dec 2022	Drawn: DG
Job: C1066	Dwg No: P02	Rev: 0

DAVID GUY
ARCHITECTURAL
SERVICES
www.dg4design.co.uk
e: info@dg4design.co.uk
9 Chesterfield Road, Belper. DE56 1FD Mobile 07979 542199