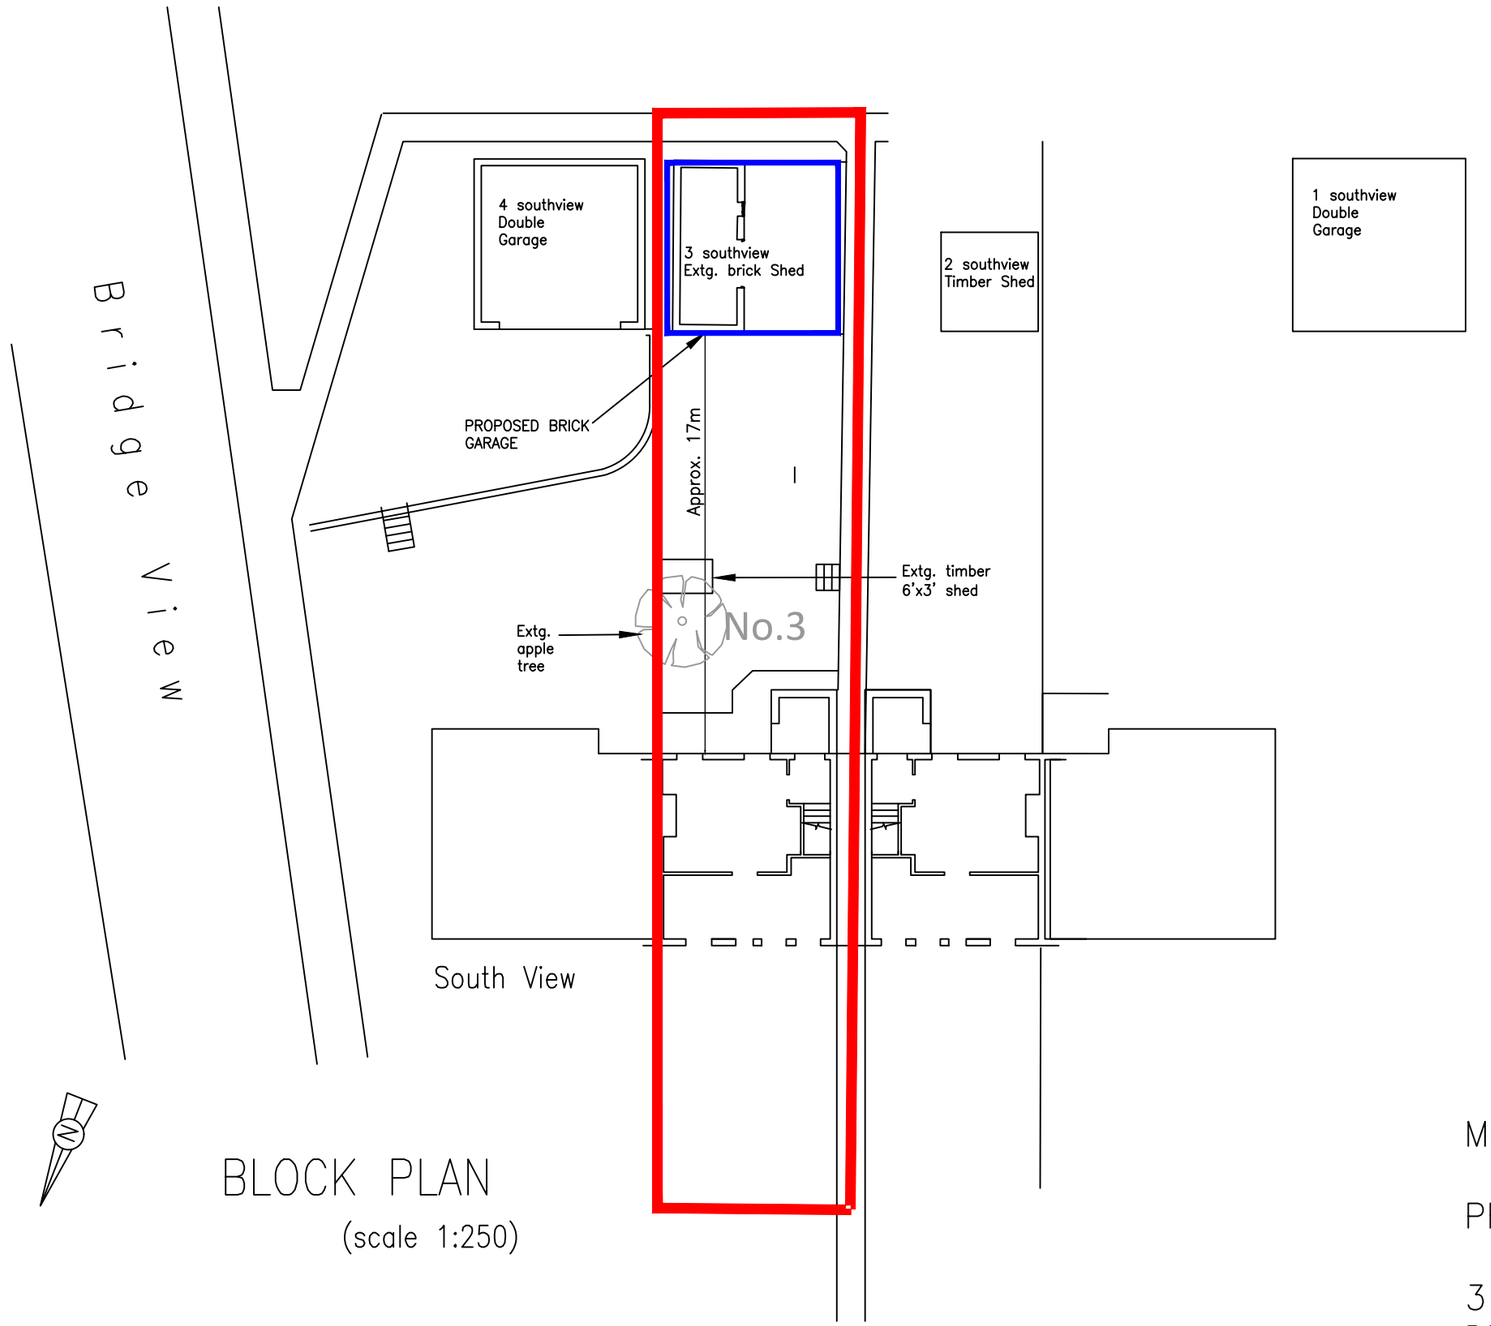


BLOCK PLAN

(scale 1:250)

Mr. A.C. Grace

PROPOSED GARAGE:

3 SOUTH VIEW MILFORD BELPER
DE56 0RH

PROPOSED BLOCK PLAN

dwg. no. ACG1222–2A

A: redrawn to suit conservation officers comments